




Location Plan
1:1250

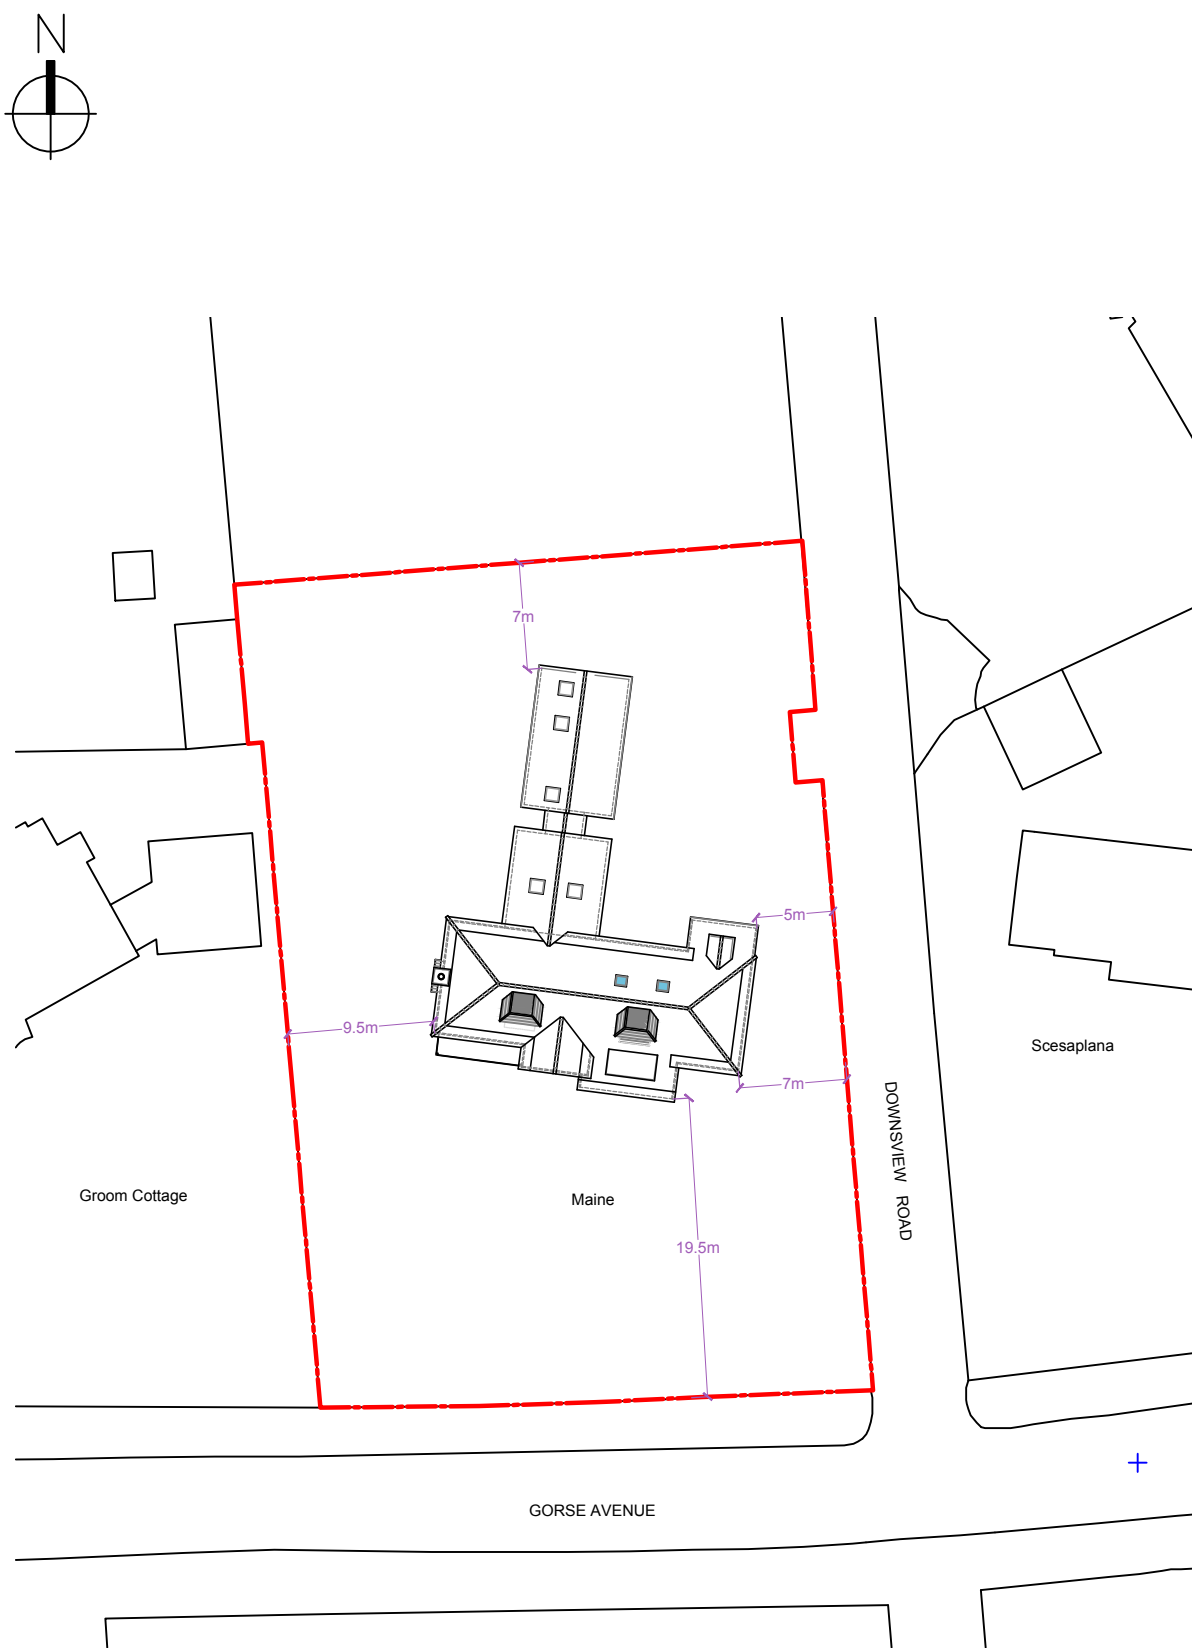

Block Plan
1:500

Notes: Red line depicts boundary of application site		
Revisions:		
This drawing is the property of Fuller Associates and is not to be copied reproduced, retained or disclosed to any unauthorised person either wholly or in part without prior consent. Do not scale from this drawing except for Planning purposes. Use all figured dimensions only. All figured dimensions to be checked on site prior to construction. All discrepancies, errors and omissions to be reported to Fuller Associates prior to construction. Layout and dimensions existing building to be checked on site.		
Chartered Surveyors • Architectural Design FULLER ASSOCIATES 10-11 The Parade, Willowhayne Crescent, East Preston, West Sussex BN16 1NS tel: 01903 774754 email: architectural@fuller-associates.co.uk www.fuller-associates.co.uk		
Job Title	Maine, Gorse Avenue, East Preston	
Client	Mr & Mrs L Boros	
Drawing Name	Location and Block Plans	
Drawing Status	Planning	
Drawn by	ALP	Date Oct 21
Checked by	DF	Date Oct 21
Drawing Scal3	1:1250, 1:500 at A3	
Drawing No	Status	Revision
203148/ 06		