


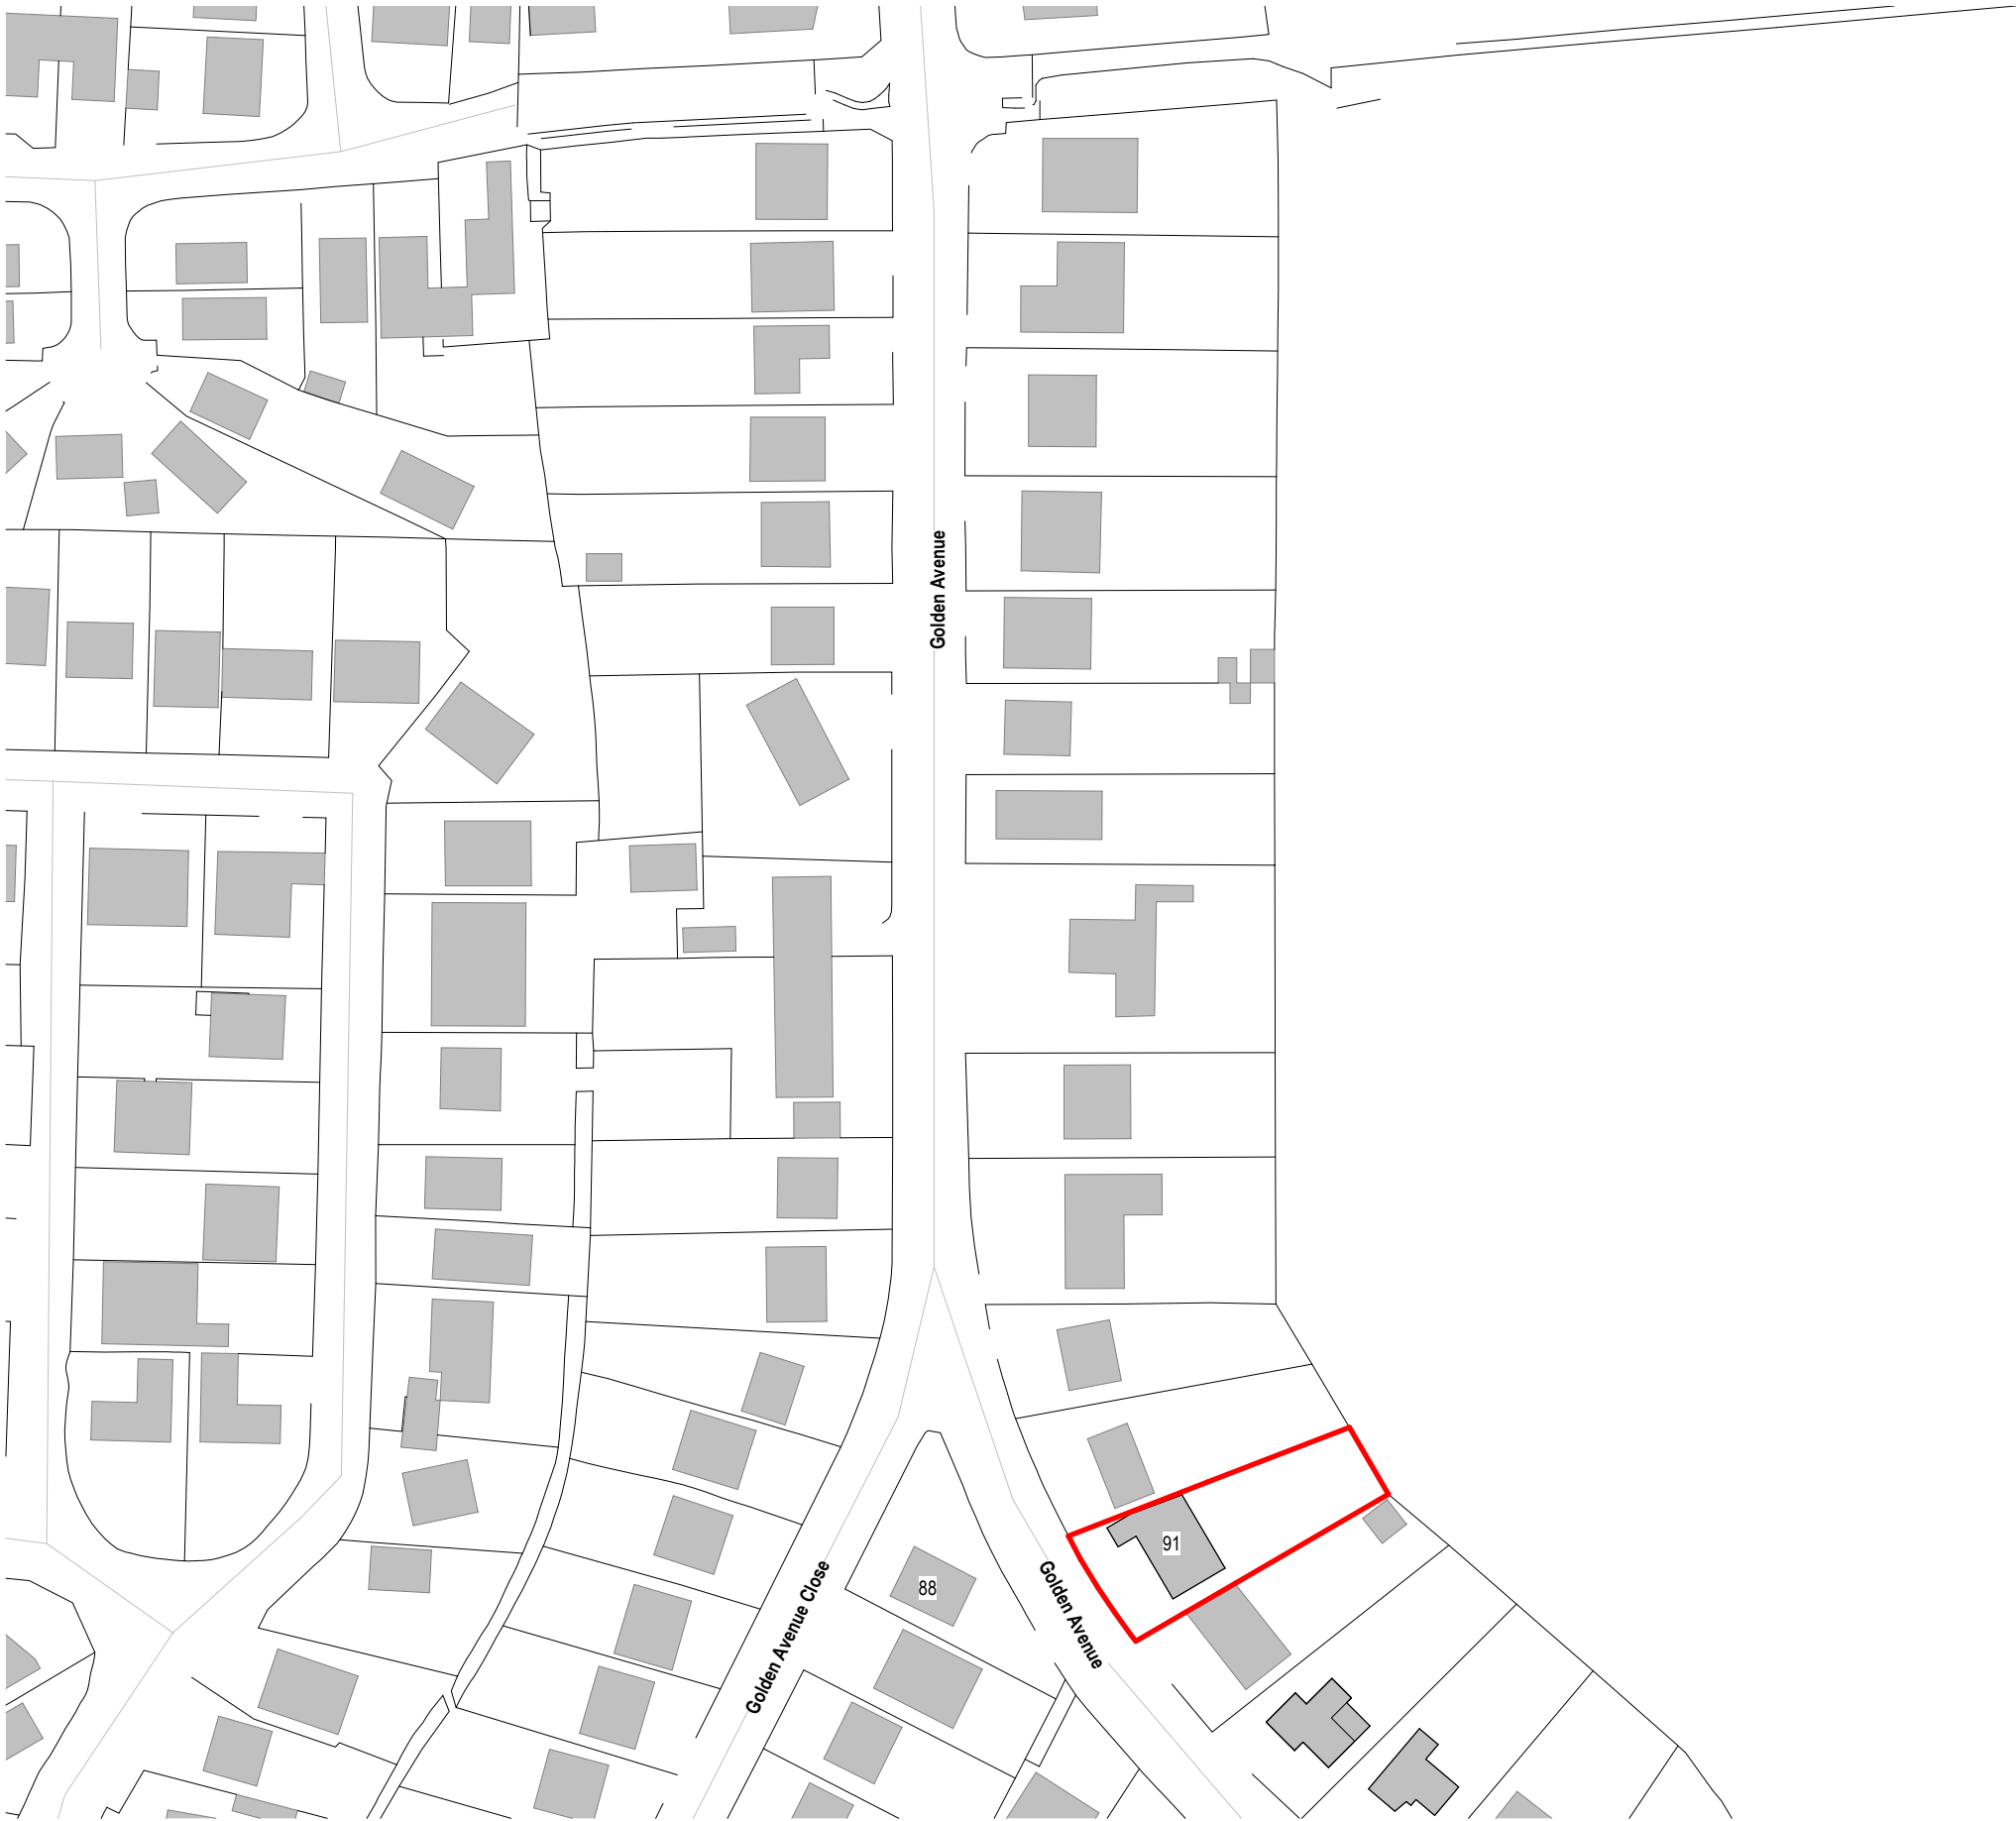

Revisions			
No.	Description	Date	By
1	PLANNING	27-02-26	

Notes:

GENERAL NOTES:

All dimensions & levels are preliminary and approximate and subject to utilities search, legal boundaries and detailed layouts/ design development through consultation.

Dimensions are to be checked on site by contractor & sub contractors prior to commencement of work, any discrepancies are to be highlighted immediately to the architects.

KEY

Red boundary

Scale 1 to 1250

012.52562.5

M

Scale: As indicated @ A3

Project No. 643

Project Name: 91 Golden Avenue

N

Drawing Name:
Site Location Plan

Drawing No.	Revision:	Suitability Description:
P001	P1	PLANNING
Drawn: MS	Checked: GF	Orig Paper Size: A3