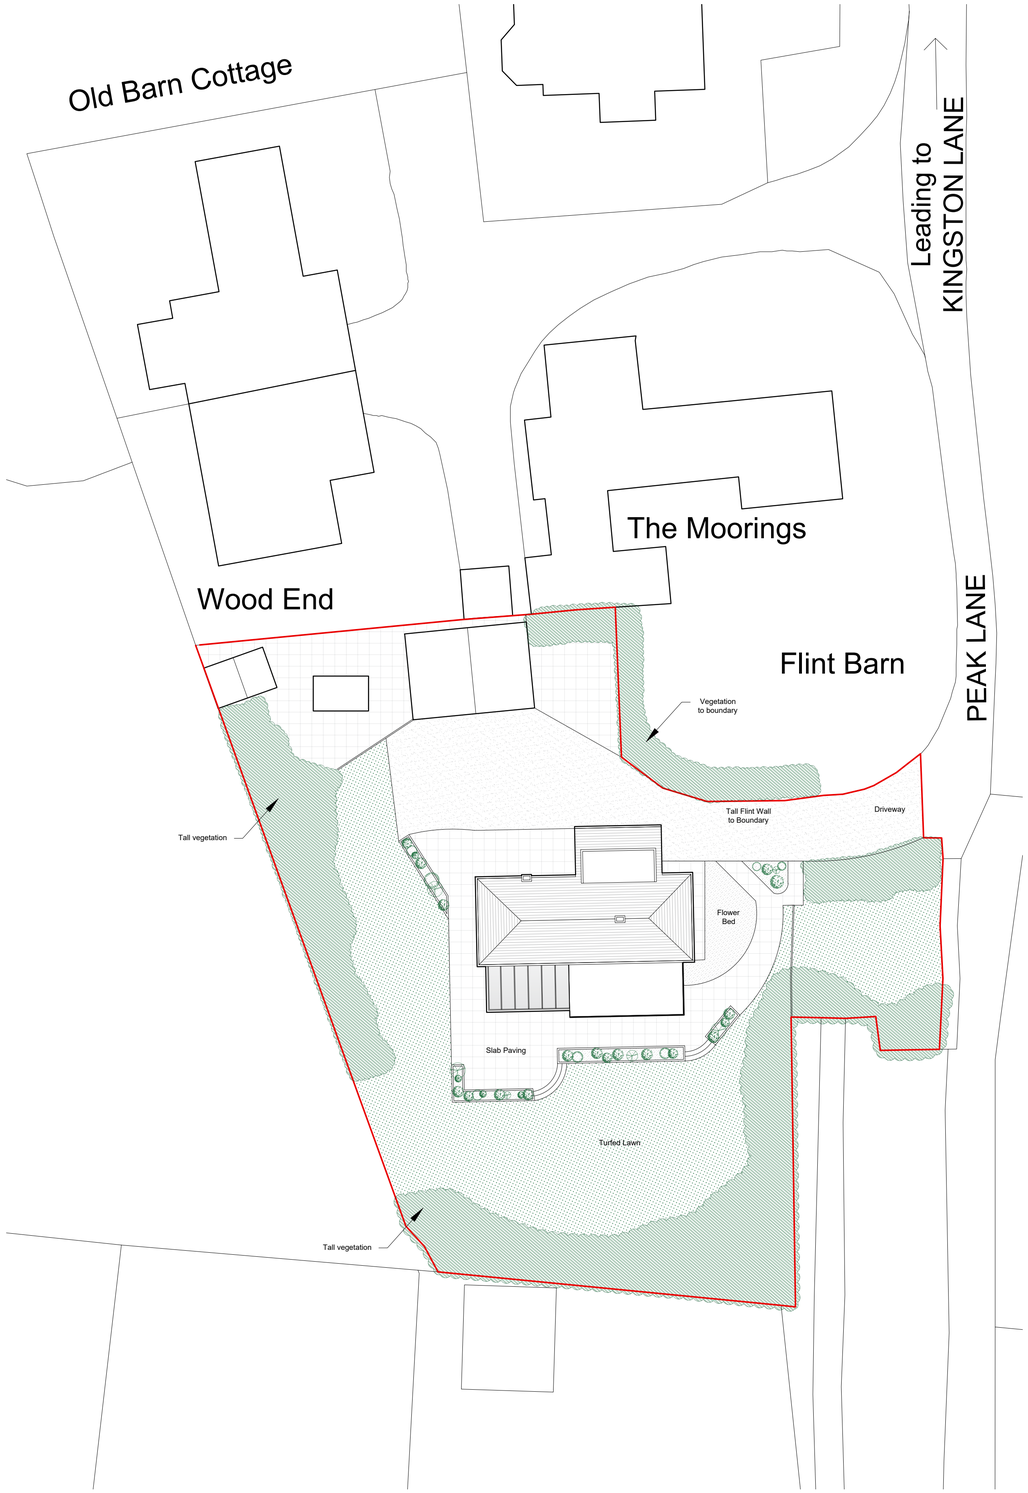

01
1002
EXISTING SITE PLAN
Scale: 1:200

02
1002
PROPOSED SITE PLAN
Scale: 1:200

1:200 SCALE BAR

0m 2.5m 5m 10m 20m

N

Notes

- All dimensions must be checked on site and not scaled from this drawing, apart from the local authority.
- Any works commencing on site prior to obtaining full planning and building regulation approval including full condition discharge, is entirely at the client's / contractor's risk.
- The contractor is responsible for taking and checking all levels and dimensions prior to ordering materials and starting work on site.
- Any discrepancies are to be reported to OM Architectural Design prior to commencing any works.
- All building work is to be carried out in accordance with building regulations and to the satisfaction of the local authority and as such additional unforeseen building works may be required on site.
- These drawings do not constitute full working drawings.
- All drawings are copyright of OM Architectural Design and may not be copied or reproduced by any third party without prior written consent.

Rev	Date + notes	Drwn	Chkd
01	August 2020 Planning submission	SB	OM
00	4 June 2020 Information for minor material amendment application	SB	OM

OM Architectural Design

Works House, Station Road, Angmering, BN16 3AA
Tel: 07590 508302
E-mail: info@olivermcgowan.co.uk

Project
Flint Barn,
East Preston.

Drawing
Existing & Proposed Site Plan

Job Ref	Dwg No			Revision
BBX	1002			01
Scale(s)	Size	Date	Drwn	Chkd
1:200	A1	Apr 2020	SB	OM

Status
Planning

ARUN DISTRICT COUNCIL K/52/20/HH