




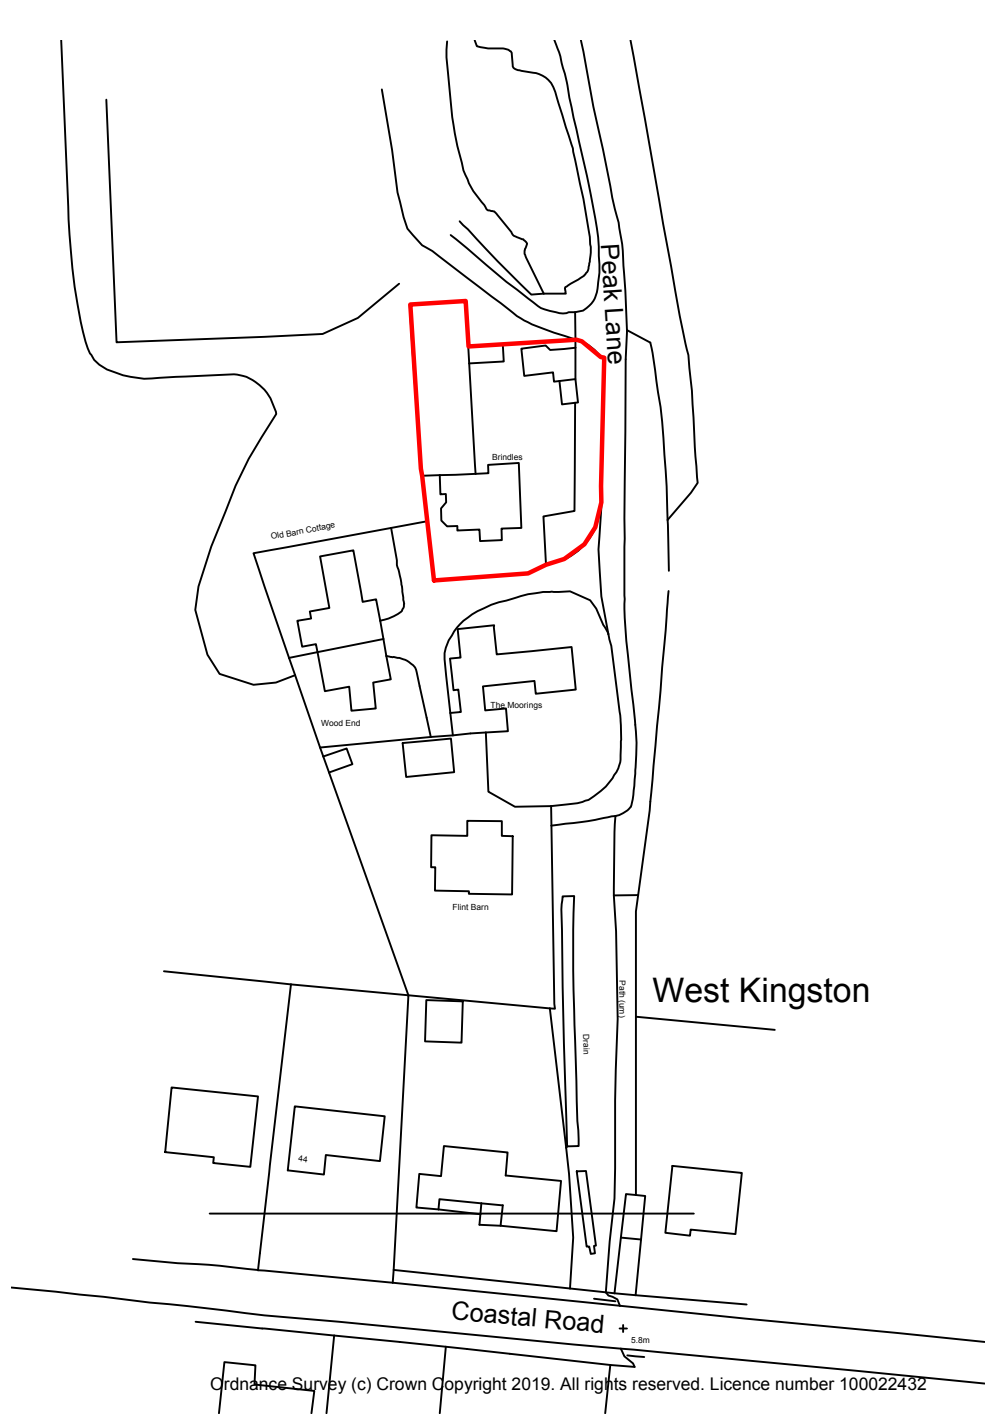

Location Plan
1:1250

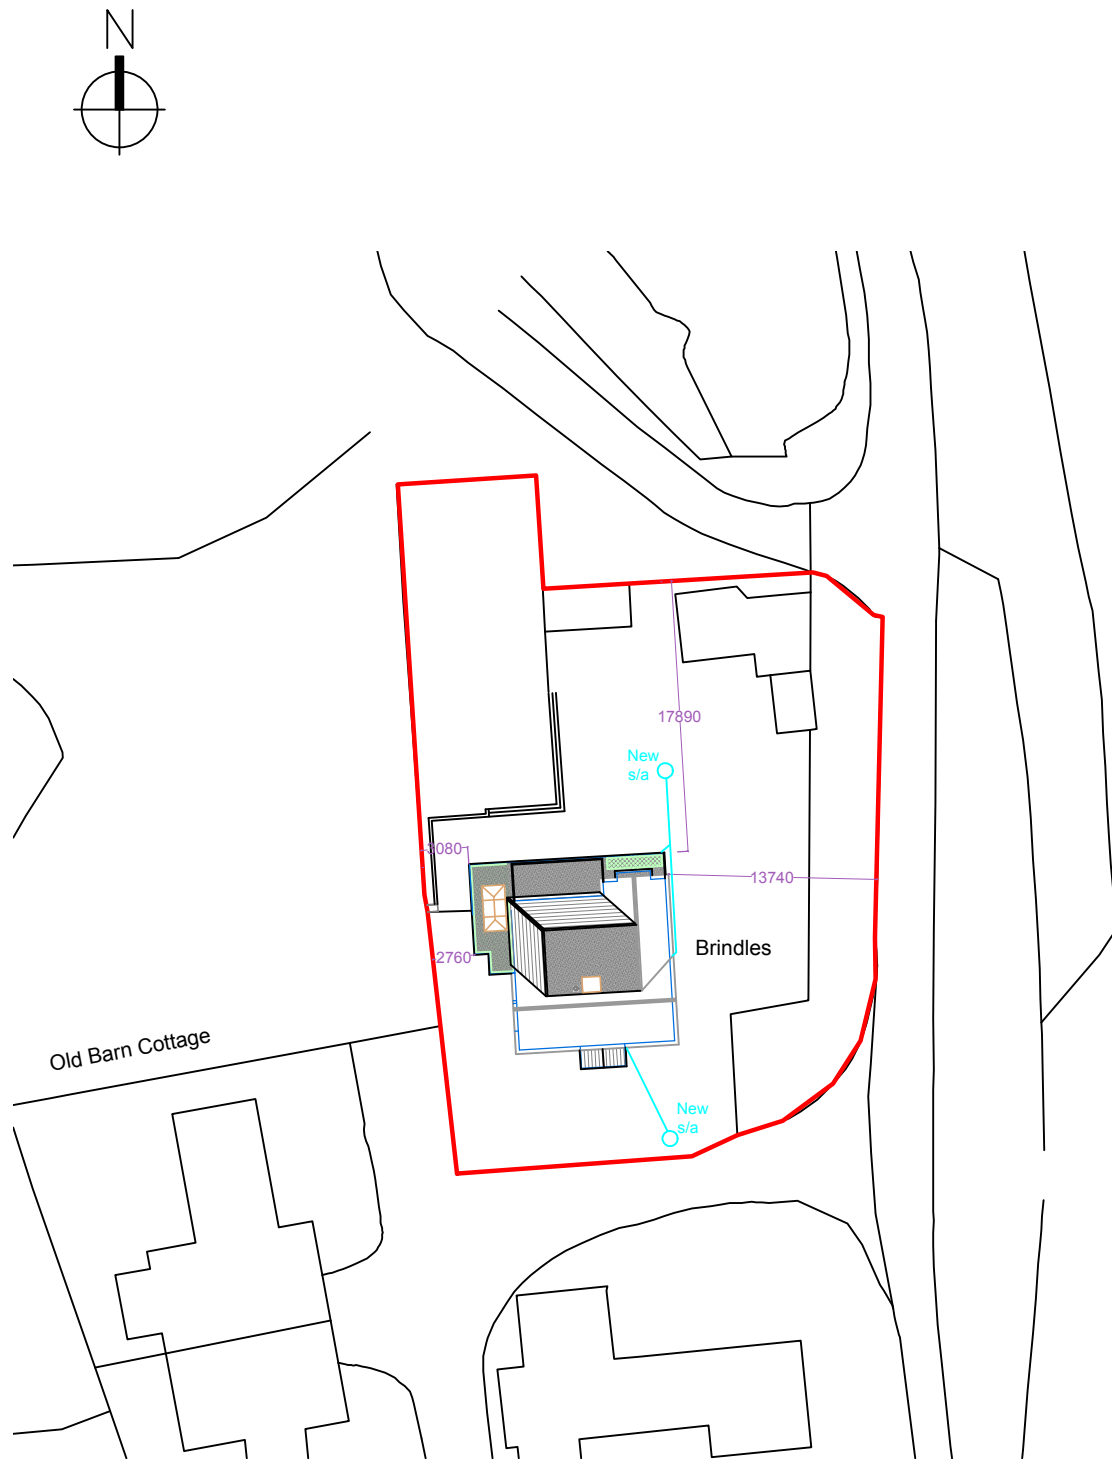

Proposed Block Plan
1:500

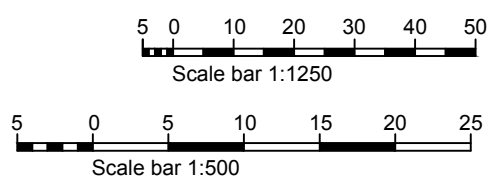

Red line depicts boundary of application site.

Revisions:		
A	Skylight indicated	25/08/21 AP
B	Rooflight to Dining Area added	5/10/21 ALP
C	Green Roof added	1/11/21 ALP

This drawing is the property of Fuller Associates and is not to be copied reproduced, retained or disclosed to any unauthorised person either wholly or in part without prior consent. Do not scale from this drawing except for Planning purposes. Use all figured dimensions only. All figured dimensions to be checked on site prior to construction. All discrepancies, errors and omissions to be reported to Fuller Associates prior to construction. Layout and dimensions existing building to be checked on site.

Chartered Surveyors • Architectural Design

FULLER
ASSOCIATES

10-11 The Parade, Willowhayne Crescent,
East Preston, West Sussex BN16 1NS

tel: 01903 774754

email: architectural@fuller-associates.co.uk
www.fuller-associates.co.uk

Job Title	Brindles, Peak lane, BN16 1RN
Client	Mr & Mrs Moore

Drawing Name	Location and Proposed Block Plan
--------------	----------------------------------

Drawing Status	Building Regulations
----------------	----------------------

Drawn by	AP	Date	Oct 20
Checked by	DF	Date	Oct 20

Drawing Scale	1:500 and 1:1250 at A3
---------------	------------------------

Drawing No	Status	Revision
193062/ 104		C