
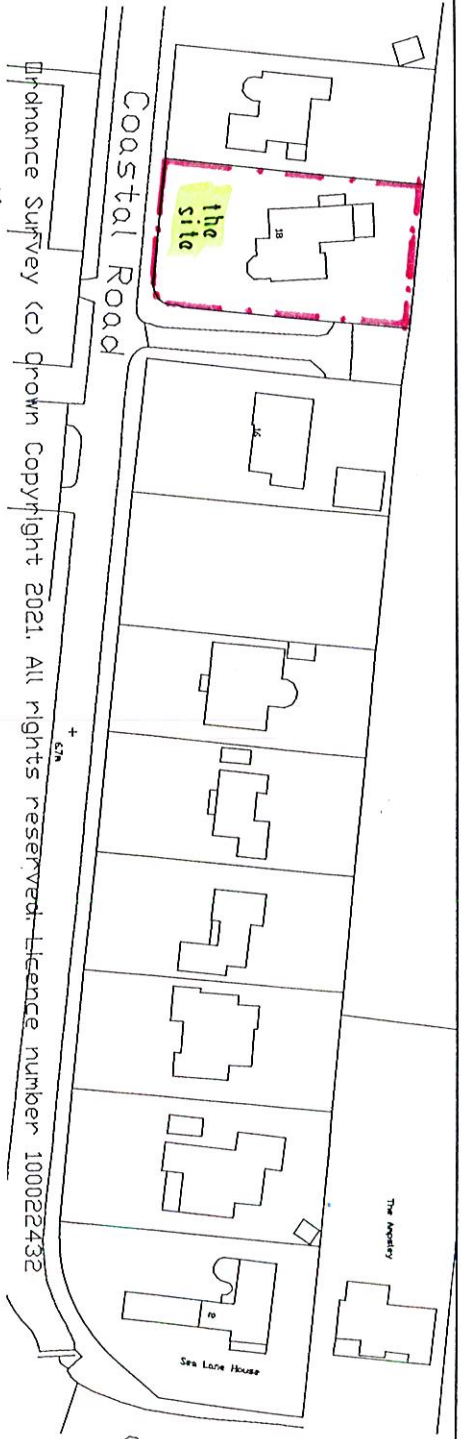


Trevor Unsted
55-57 Sea Lane
Rusington
BN16 2RQ Tel: 07486030547
trevorunsted@outlook.com

Coastal Road

SCALE 1:500 on A4

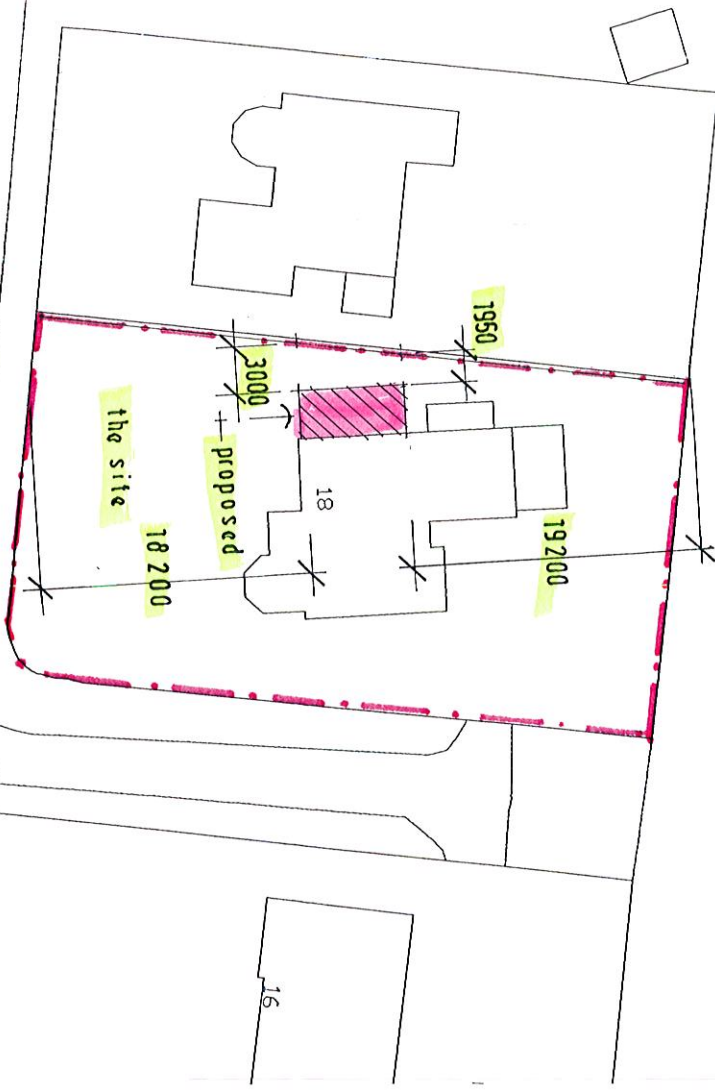

Drainage Survey (c) Crown Copyright 2021. All rights reserved. Licence number 100022432

LOCATION 1:1250 on A4

PROPOSED EXTENSION / ALTERATION
Rock Cottage
18 Coastal Road
Kingston
East Preston
BN16 1SJ
for MR & MRS: T. RIDLEY.

21/4858/1