



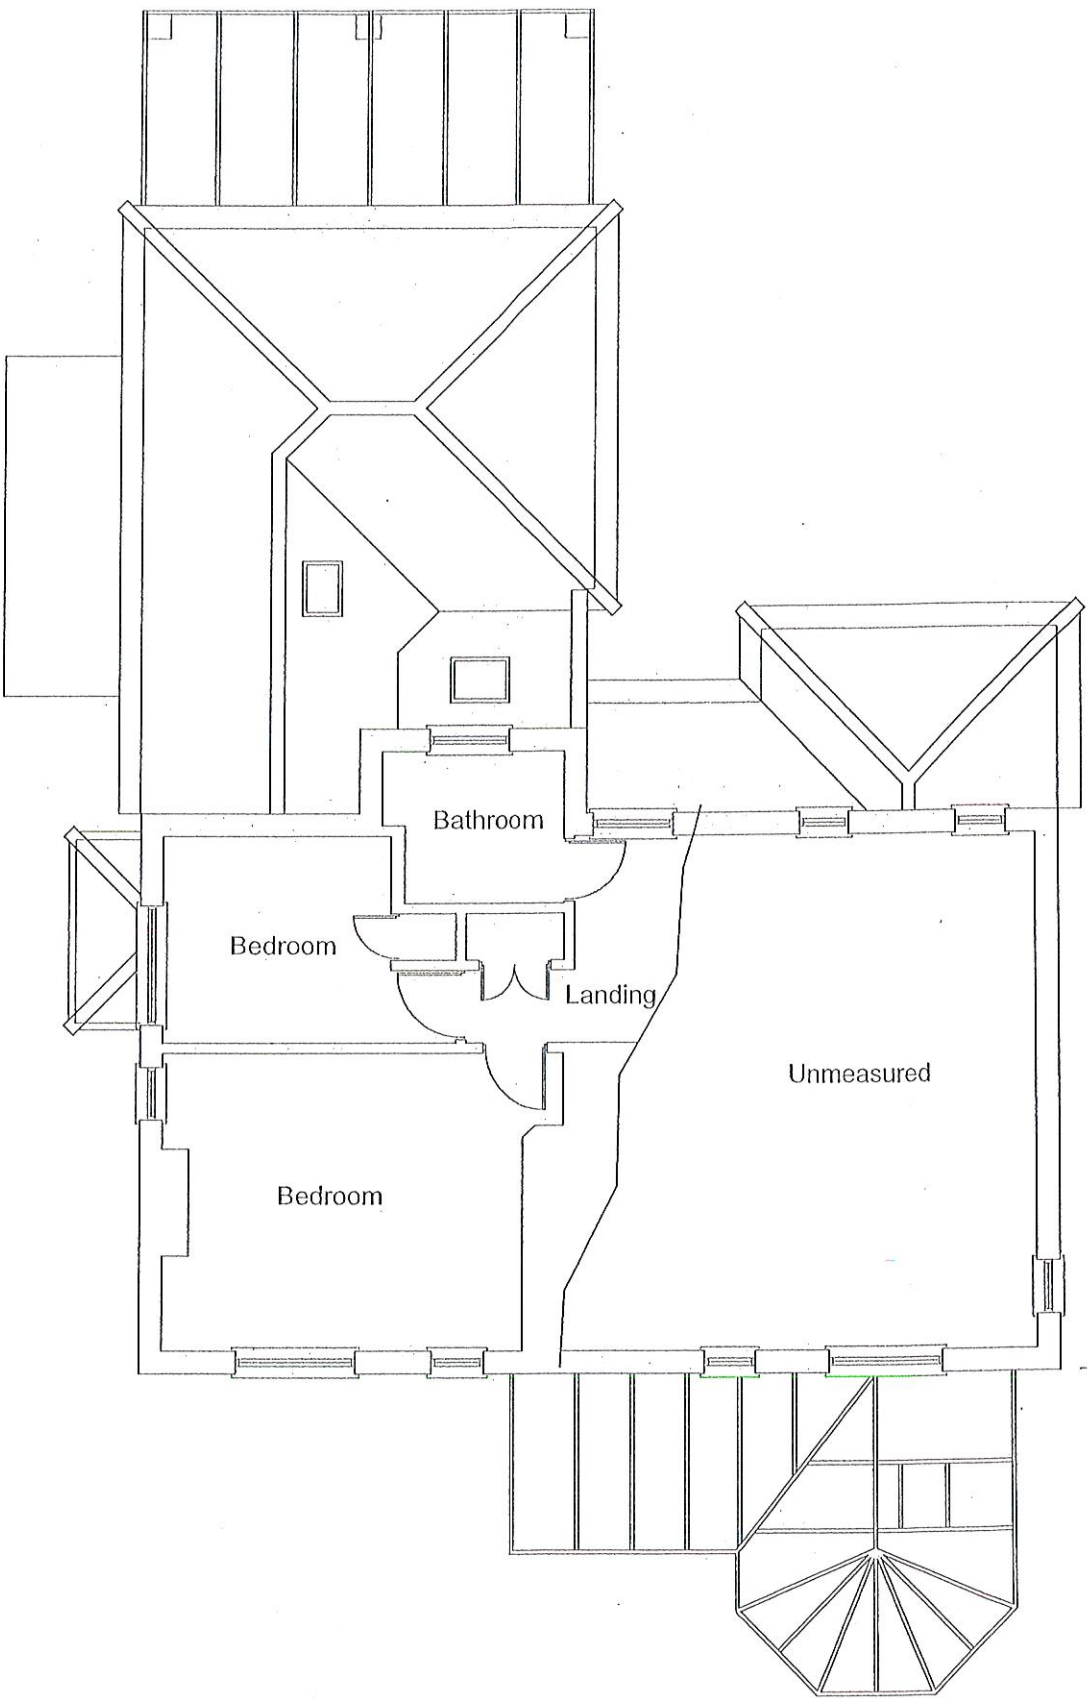

FIRST FLOOR 1/100

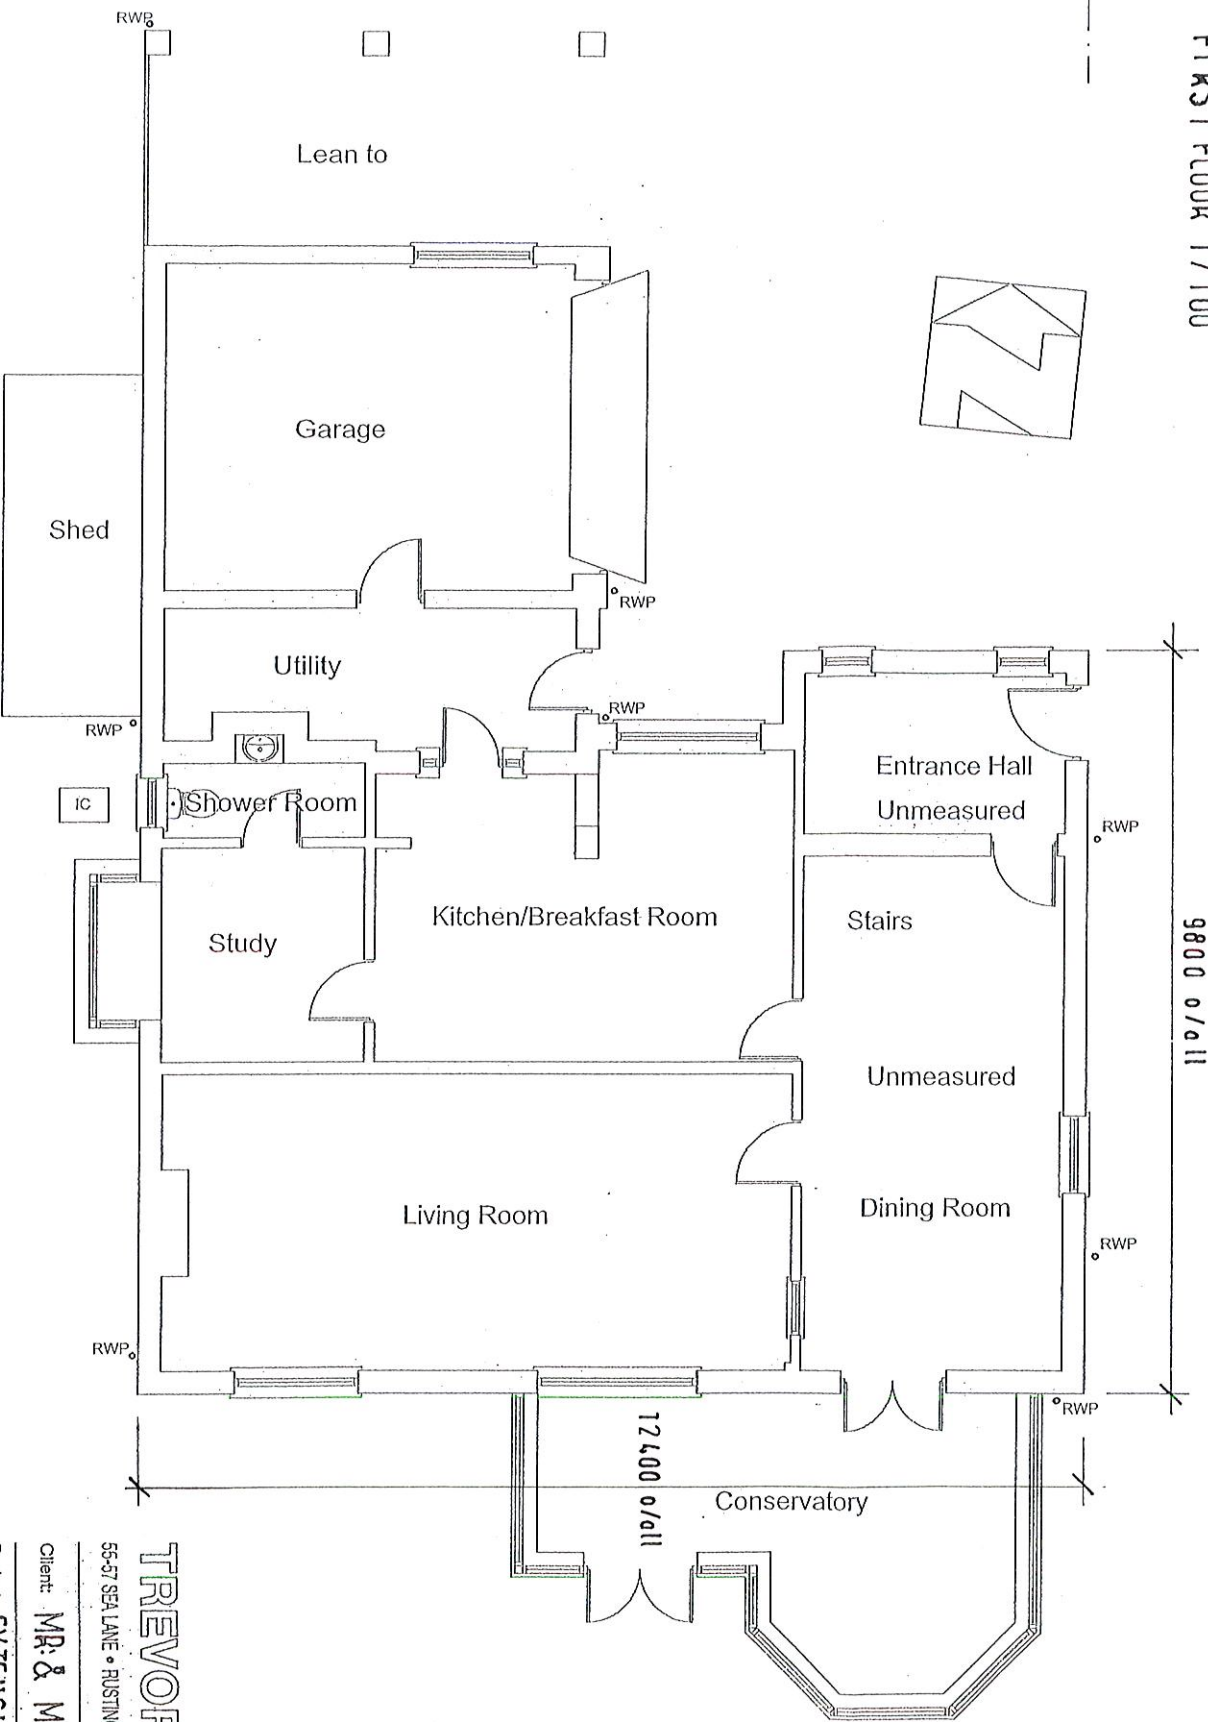

GROUND FLOOR 1/100

Scale 1:100 @ A3

TREVOR E. UNSTED

55-57 SEA LAKE • RUSTINGTON • WEST SUSSEX • BN16 2PQ Tel: 07486030547

Client: MR & MRS: T. RIDLEY

Project: EXTENSION/ALTERATION AT ROCK COTTAGE, 18, COASTAL ROAD, EAST PRESTON, W/SUSSEX BN16 1SJ

Drawing: EXISTING

Scale: AS SHOWN AT A3

Date: NOV 2021

21/4858 / 2

Drawn: 1U

Revisions:

Copyright: 1

The contractor must check all dimensions and levels on site and no dimensions are to be sealed from drawings. It is the contractor's responsibility to ensure compliance with all statutory authority requirements, carry out works with total regard to existing and retained structure. Works and materials to latest CP/BIS. Drawing to be read in strict accordance with engineer's information where applicable. All structural timber C16 unless otherwise noted. All structural and external timber pressure impregnated with preservative, cut ends site swabbed with Cupinol or similar treatment. Local authority to witness satisfactory test on all new and affected foul/worm drainage.