




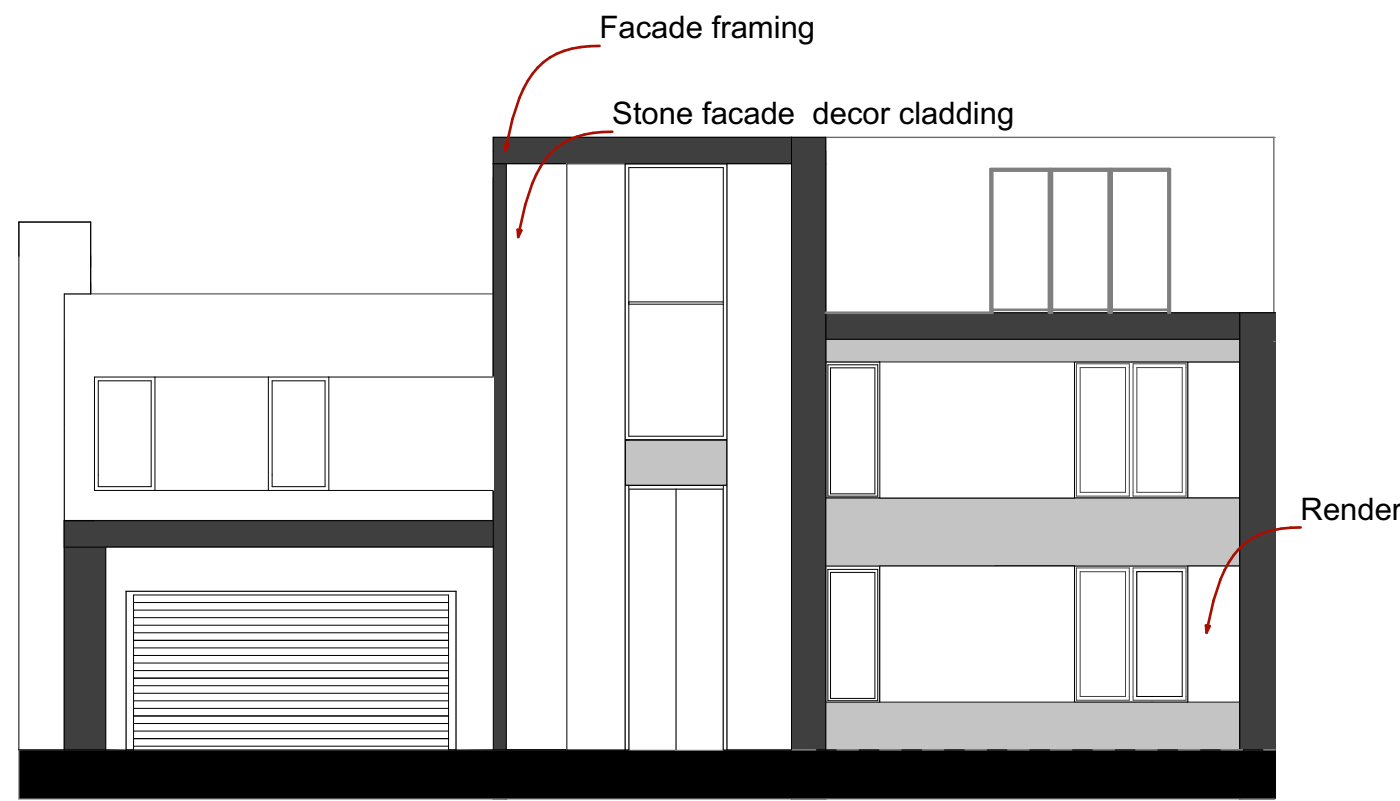


North Elevation

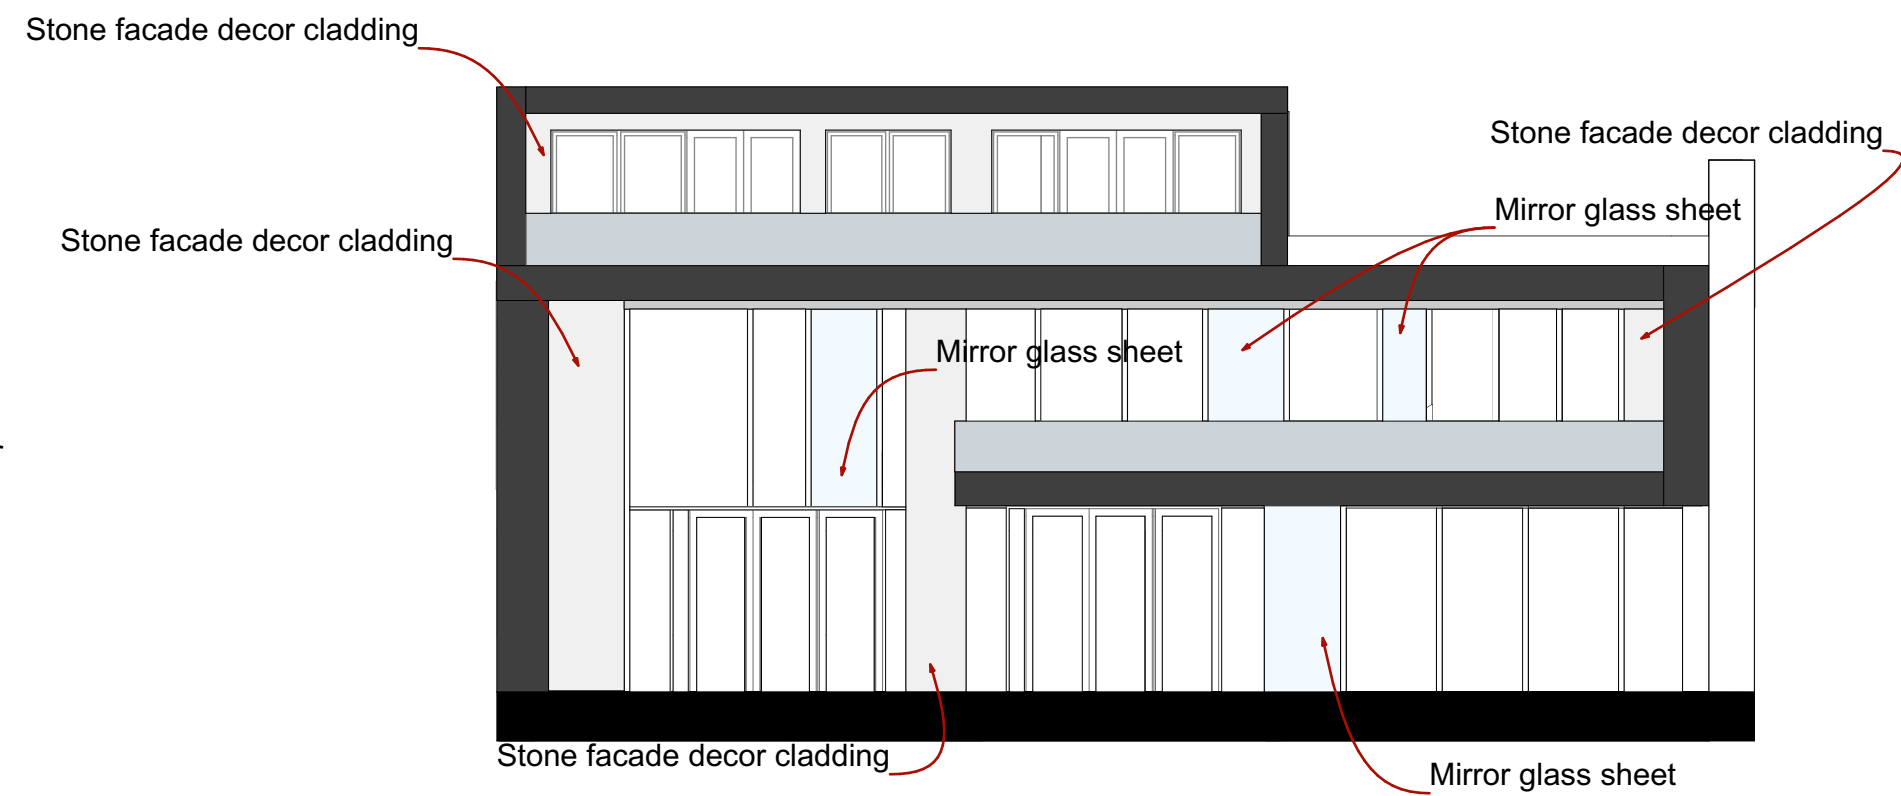

South Elevation

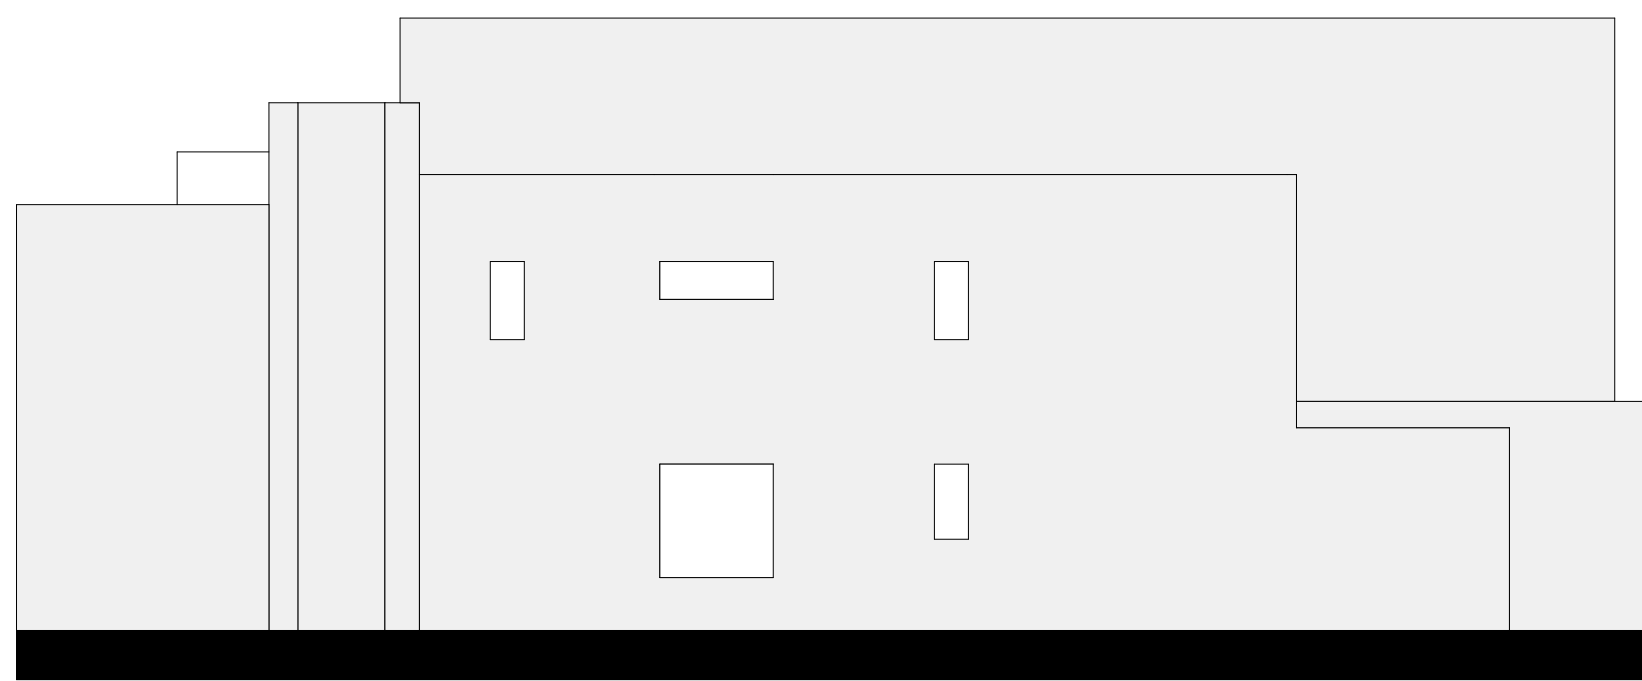

West Elevation

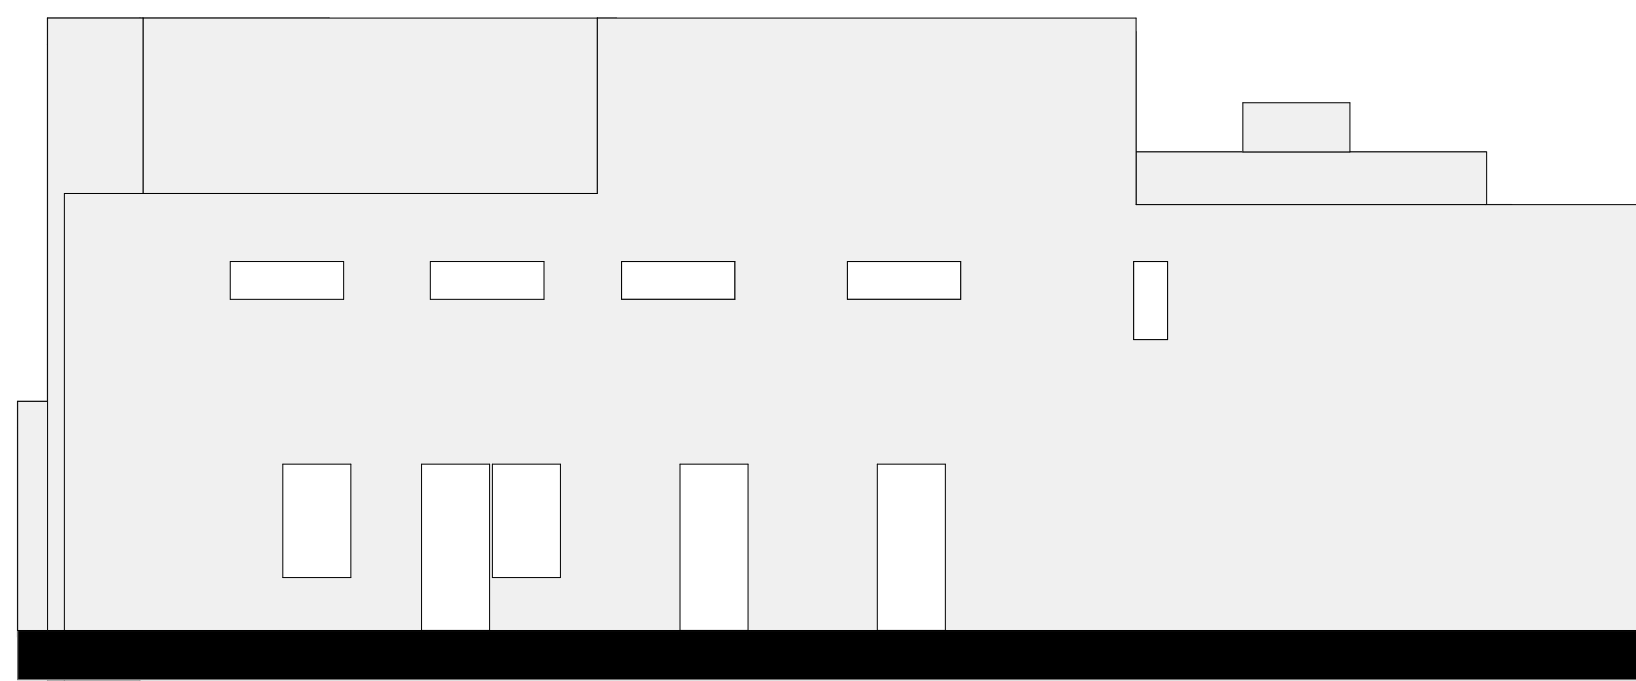


East Elevation




Ground floor


Scale Bar (meters)

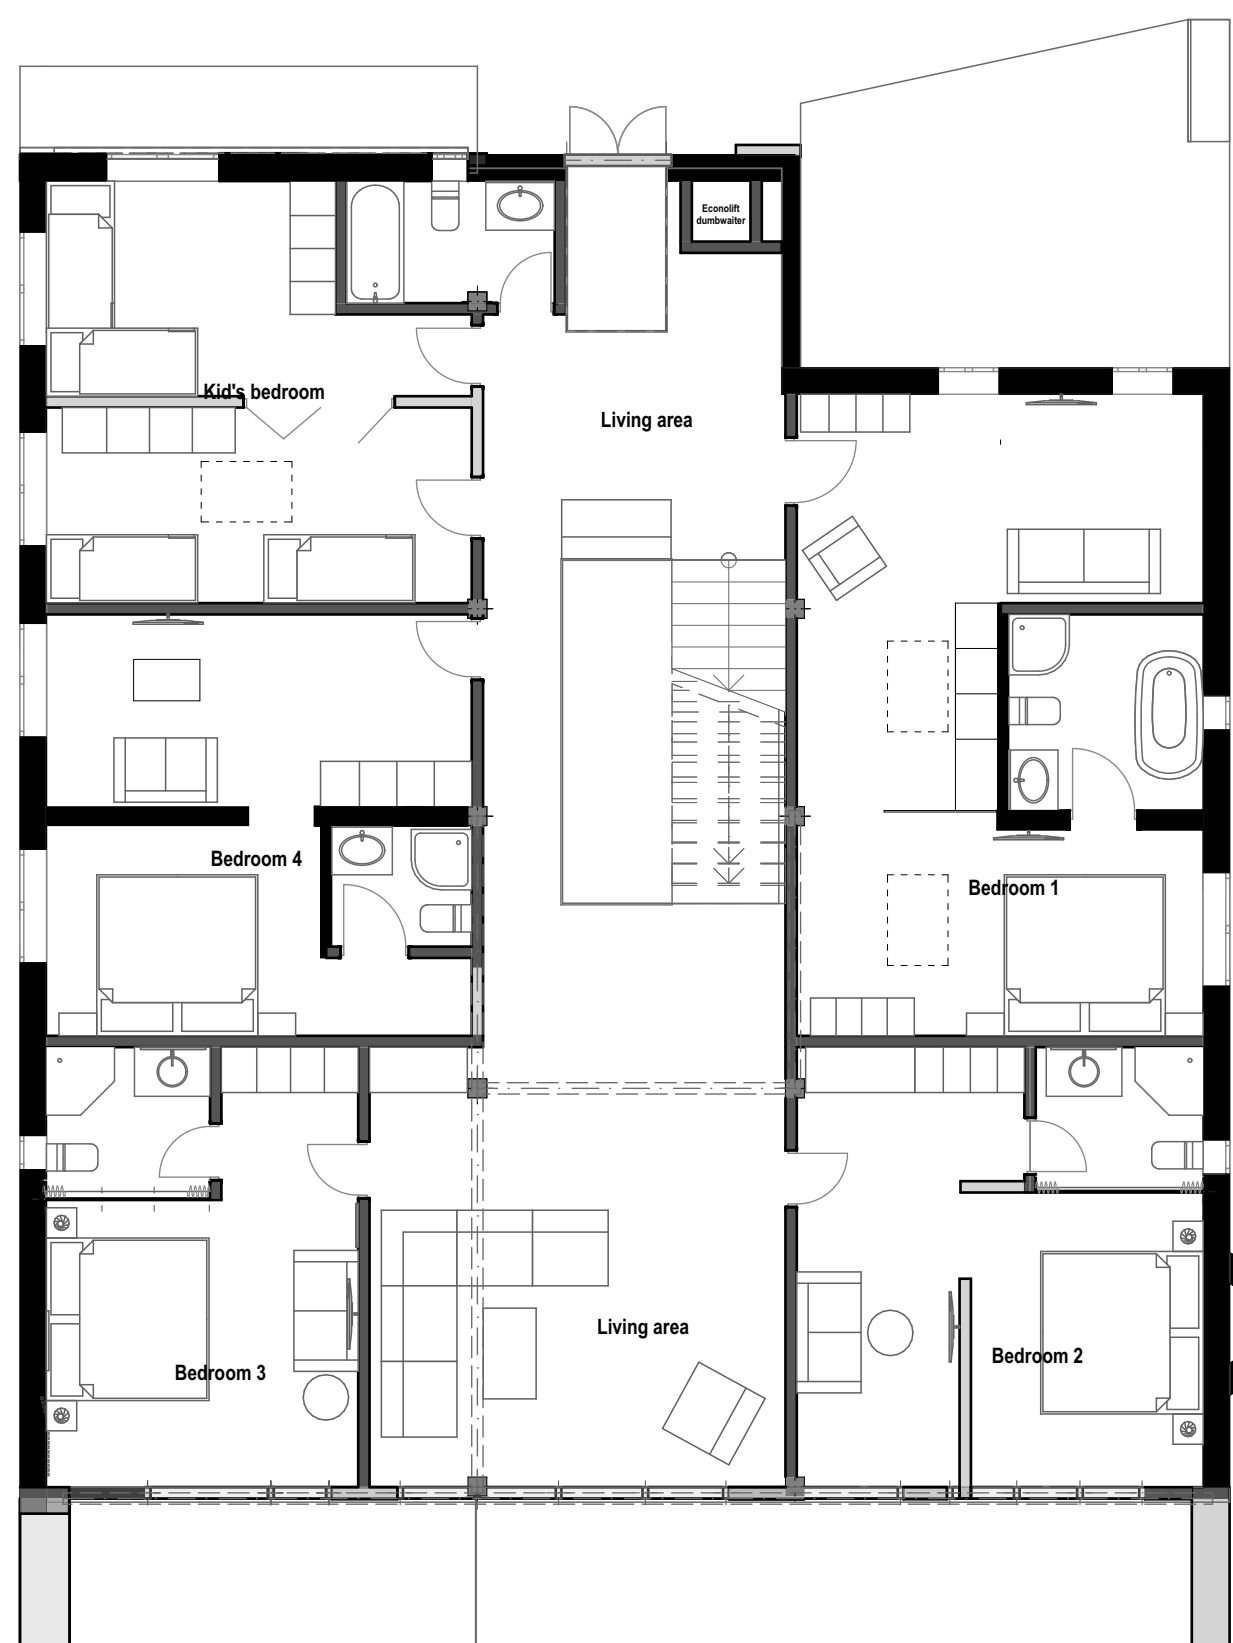

First floor

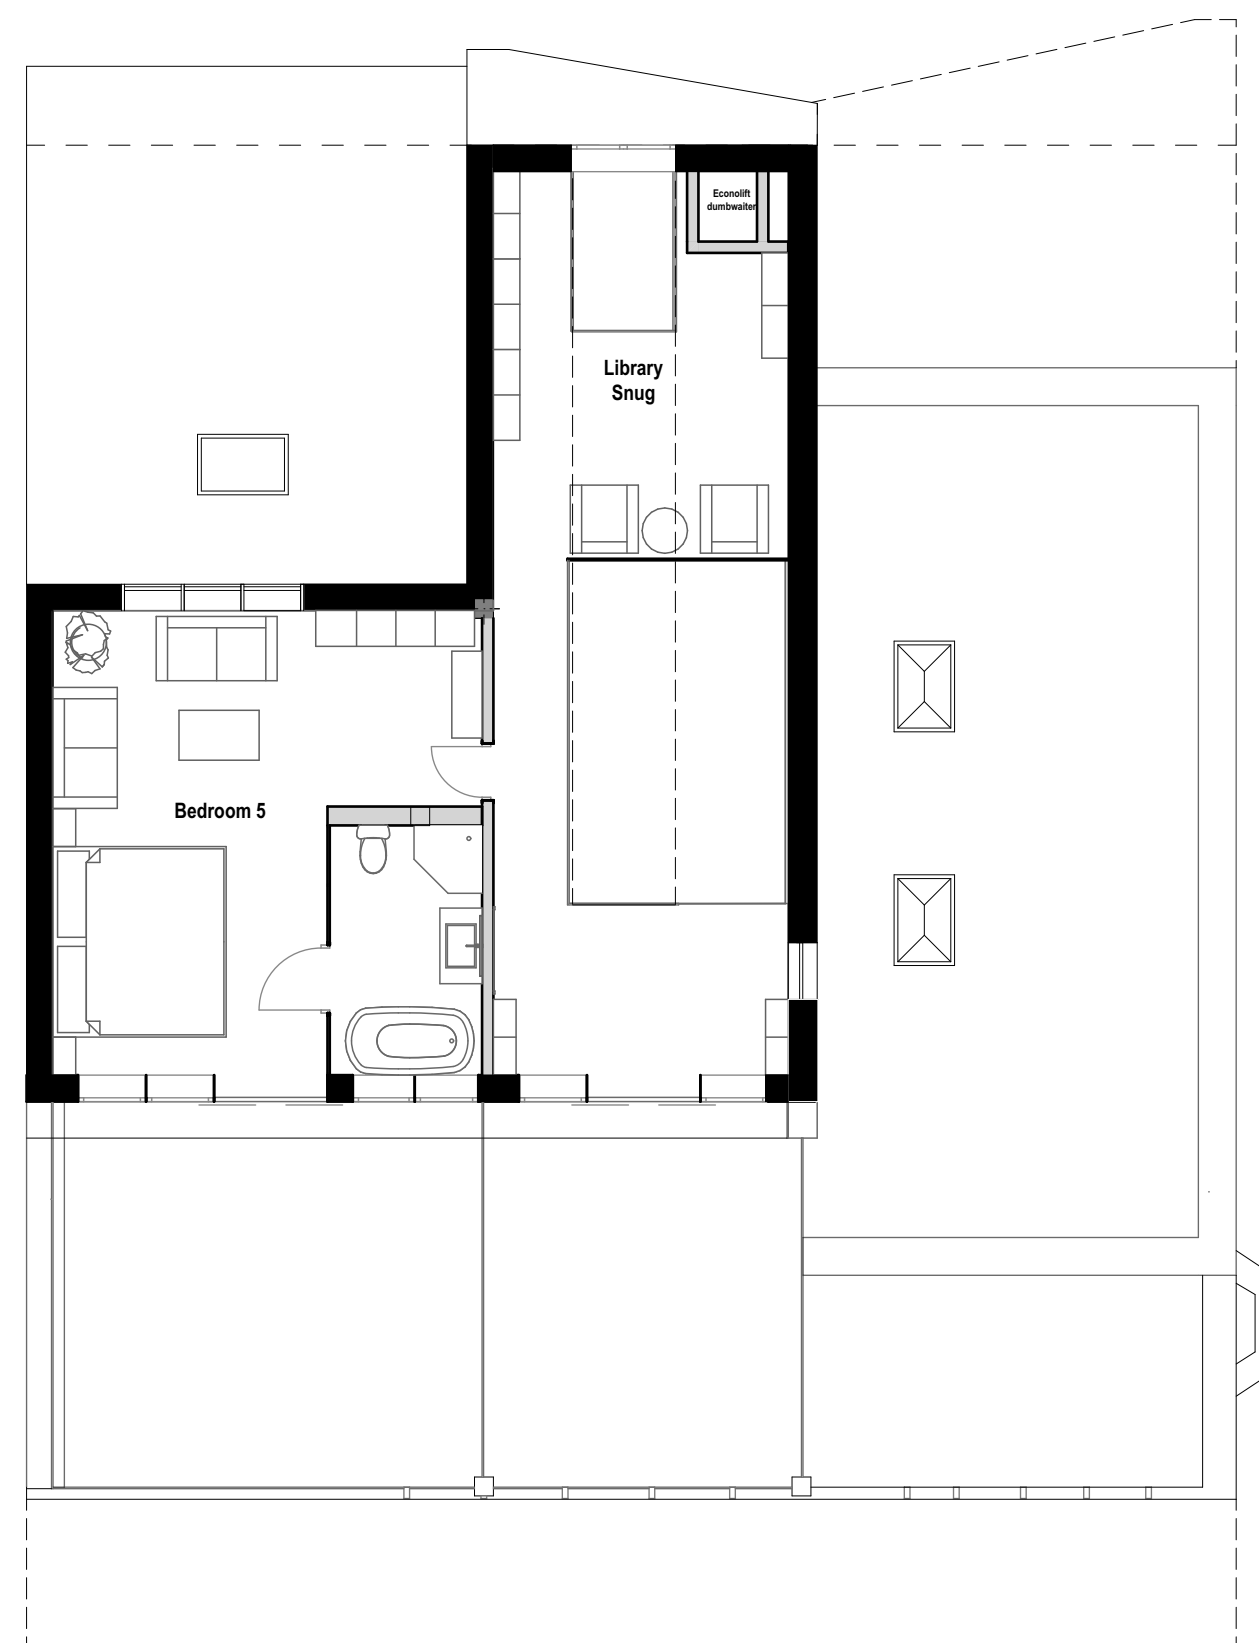

Second floor

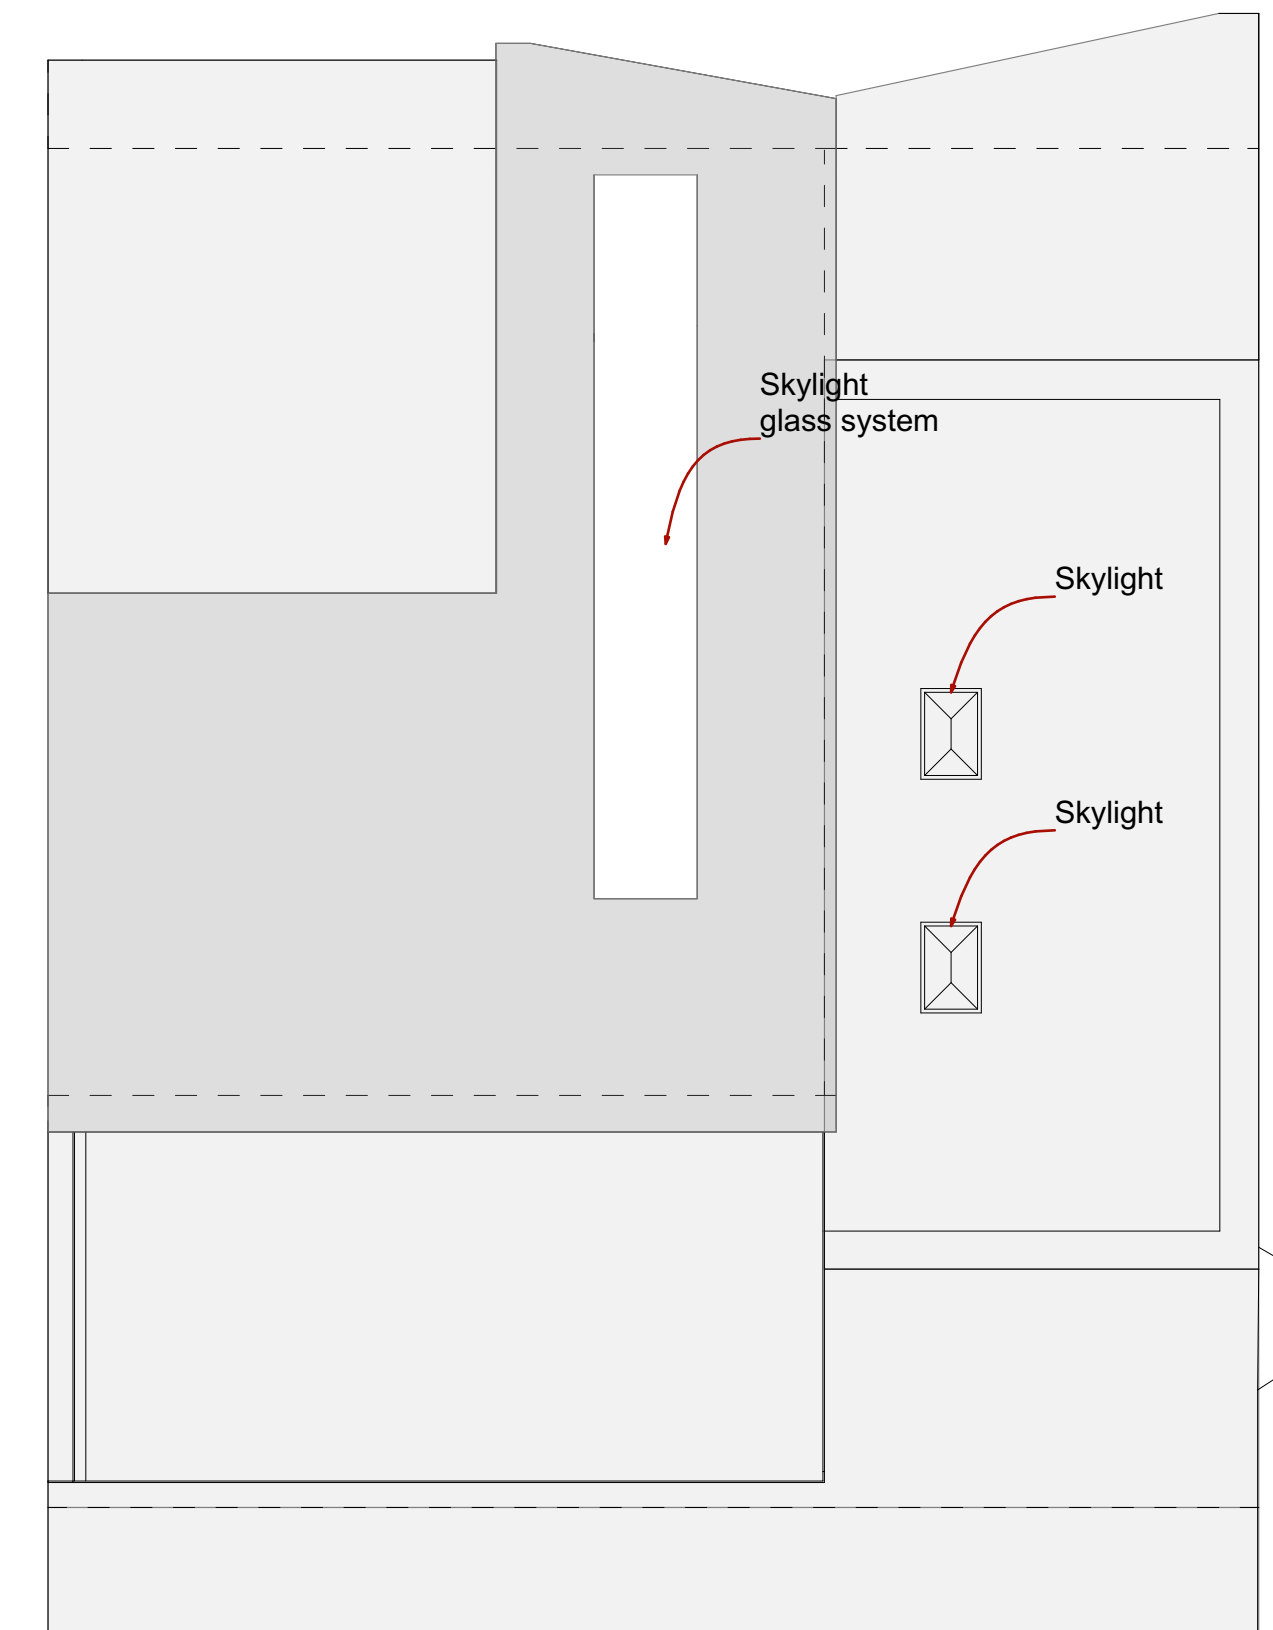

Roof plan



North

For ST Charles Homes LTD	
Drawing Proposed Plans&Elevations	
Project La Casa, 57 Coastal Road, West Kingston East Preston BN16 1SN	
Scale	1:100
Date	19.11.2020
Made by Arch. Grygorieva A.A.	