


1:500 Street Elevation as proposed

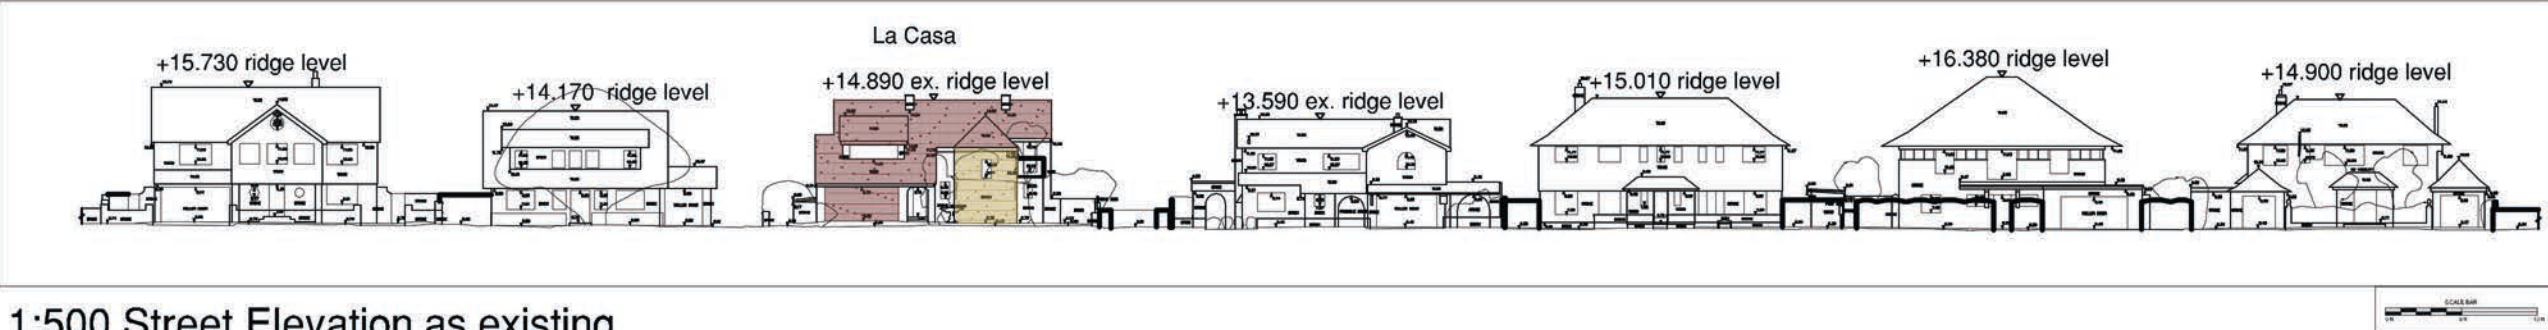

1:500 Street Elevation as existing

PLANNING

La Casa, Coastal Road		Street Elevation as existing & proposed			
Arch. Grygorieva A. St.Charles Homes	date:	20.03.2020		SK	03
	scale:	as shown @A3			