



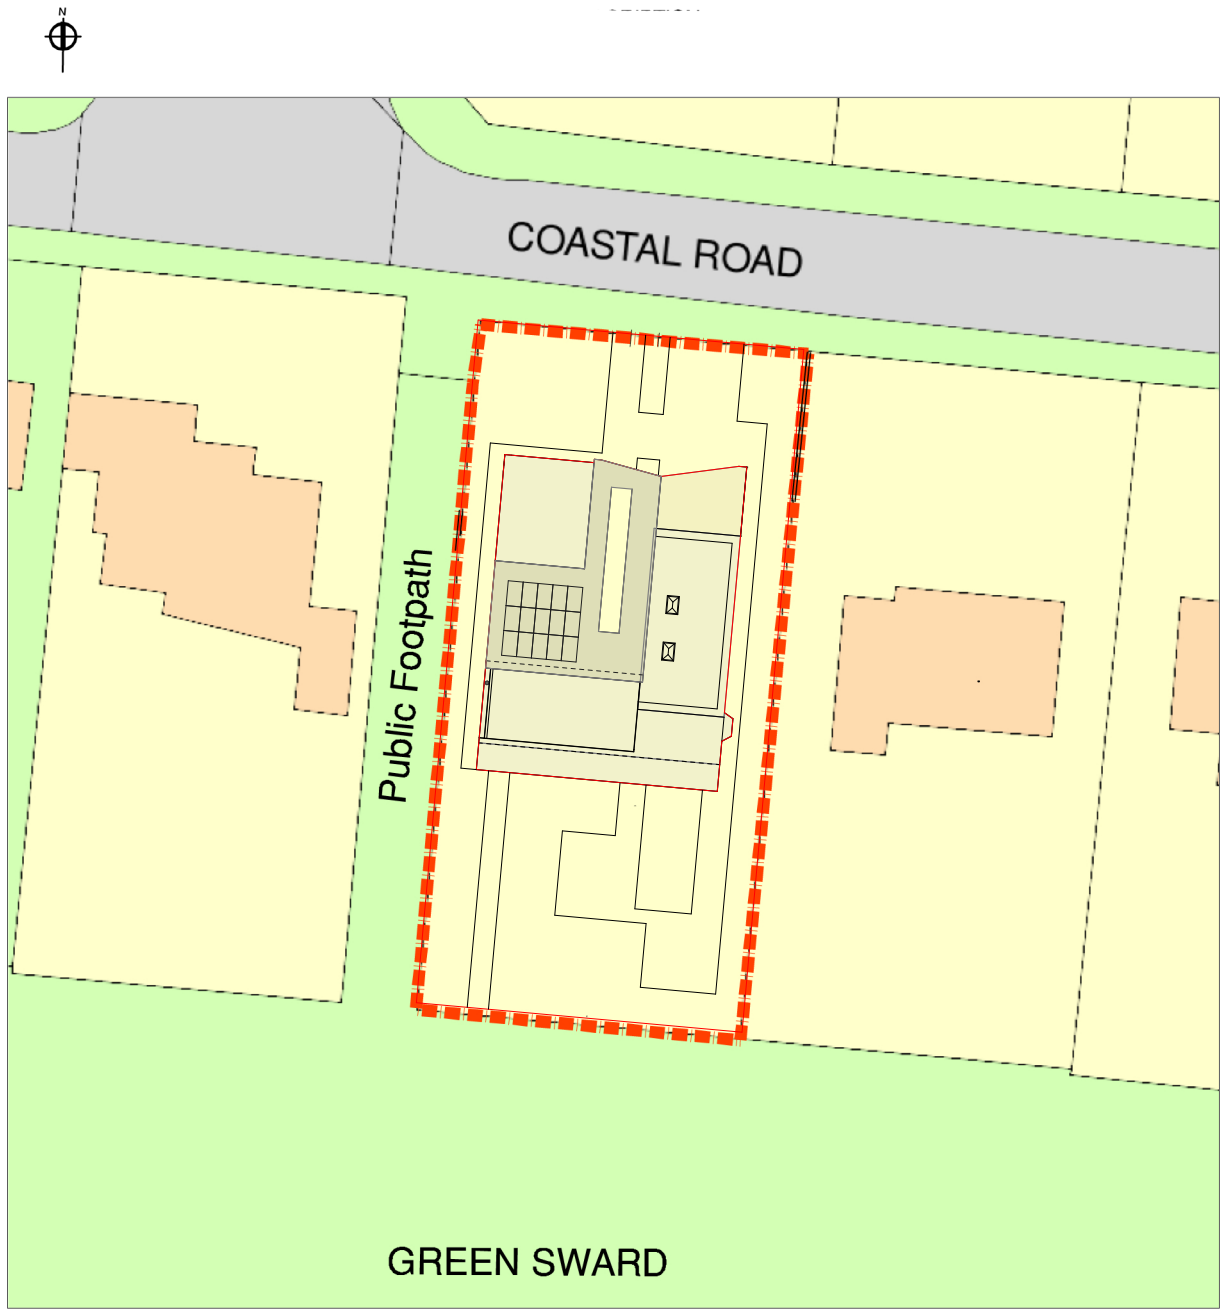

SITE PLAN
1:500



LOCATION PLAN
1:1250

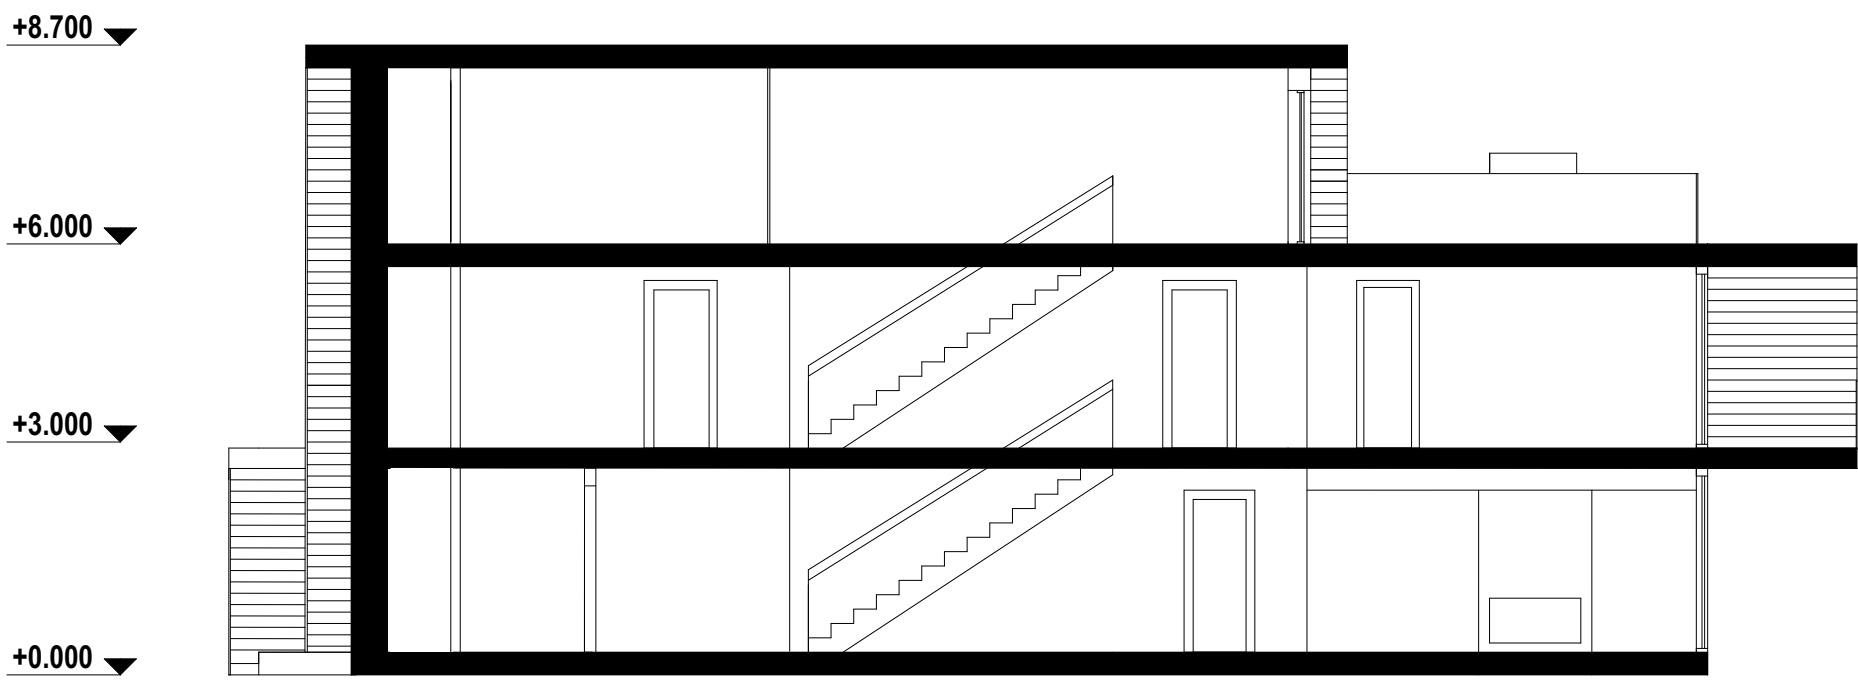

SECTION A-A
1:100



North

For	
ST Charles Homes LTD	
Drawing	Scale
Site plan	1:500
Location plan	1:1250
Section A-A	1:100
Project	
La Casa, 57 Coastal Road, West Kingston East Preston BN16 1SN	
Date	09.11.2020
Made by	
Arch. Grygorieva A.A.	