
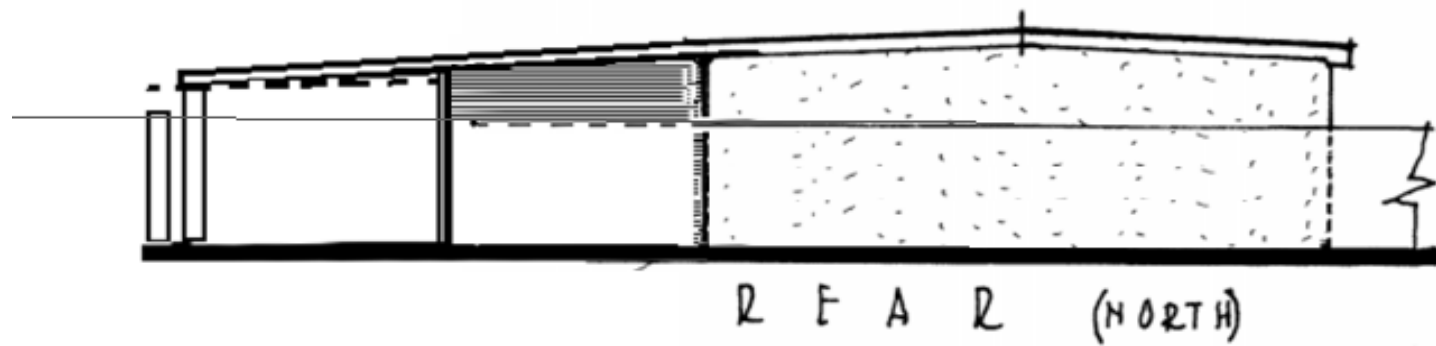
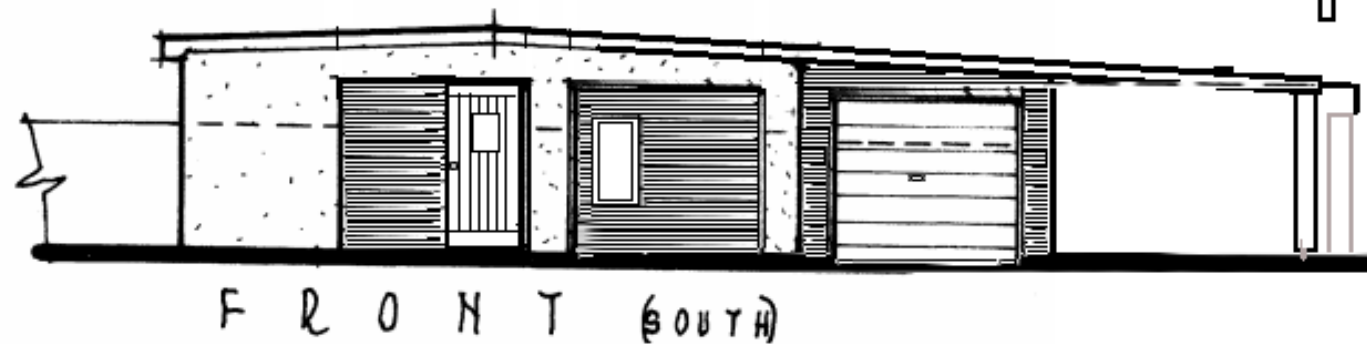


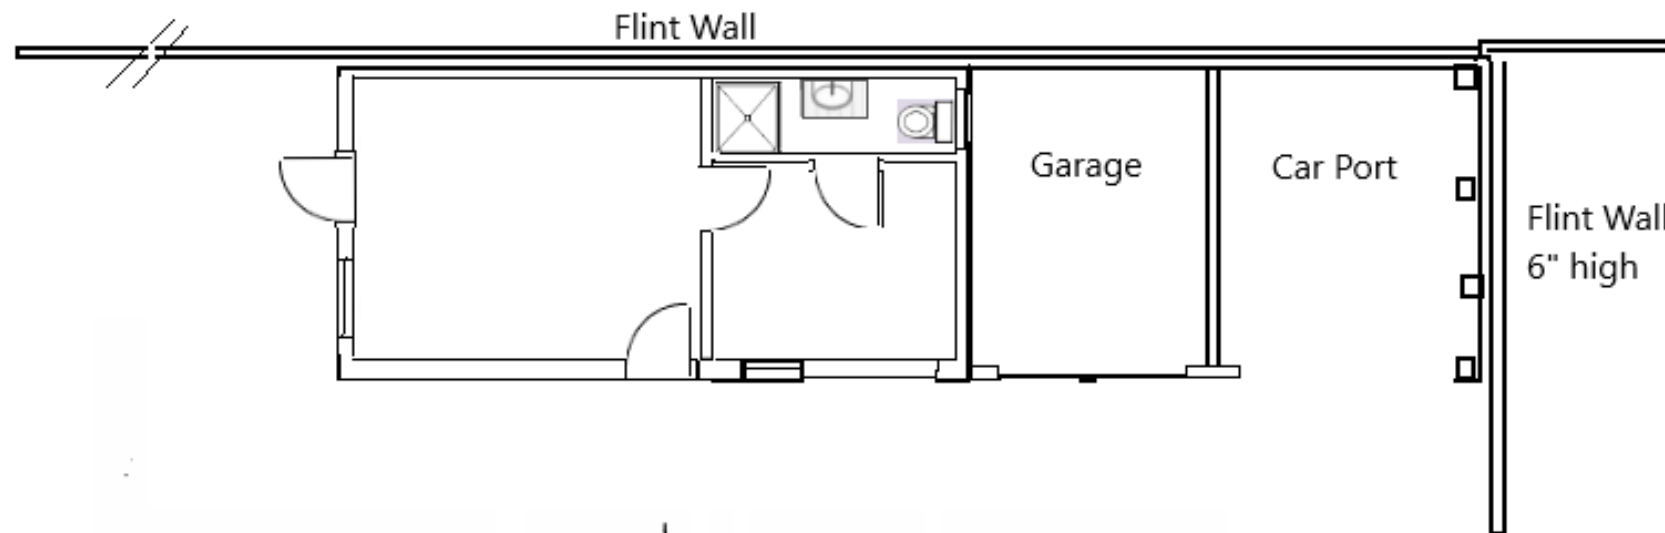

EXISTING REAR BOUNDARY BRICK WALL.
225mm WIDE x 1500mm HIGH RISING TO 2300mm

Flint Barn – BN16 1RN

Hobby Room with Shower Room – Application of a Lawful Development Certificate to change use to one bedroom detached annex.

Incorporation of kitchenette in larger room to form living space.

Scale - metres

