

ARUN DISTRICT COUNCIL K/58/20/HH

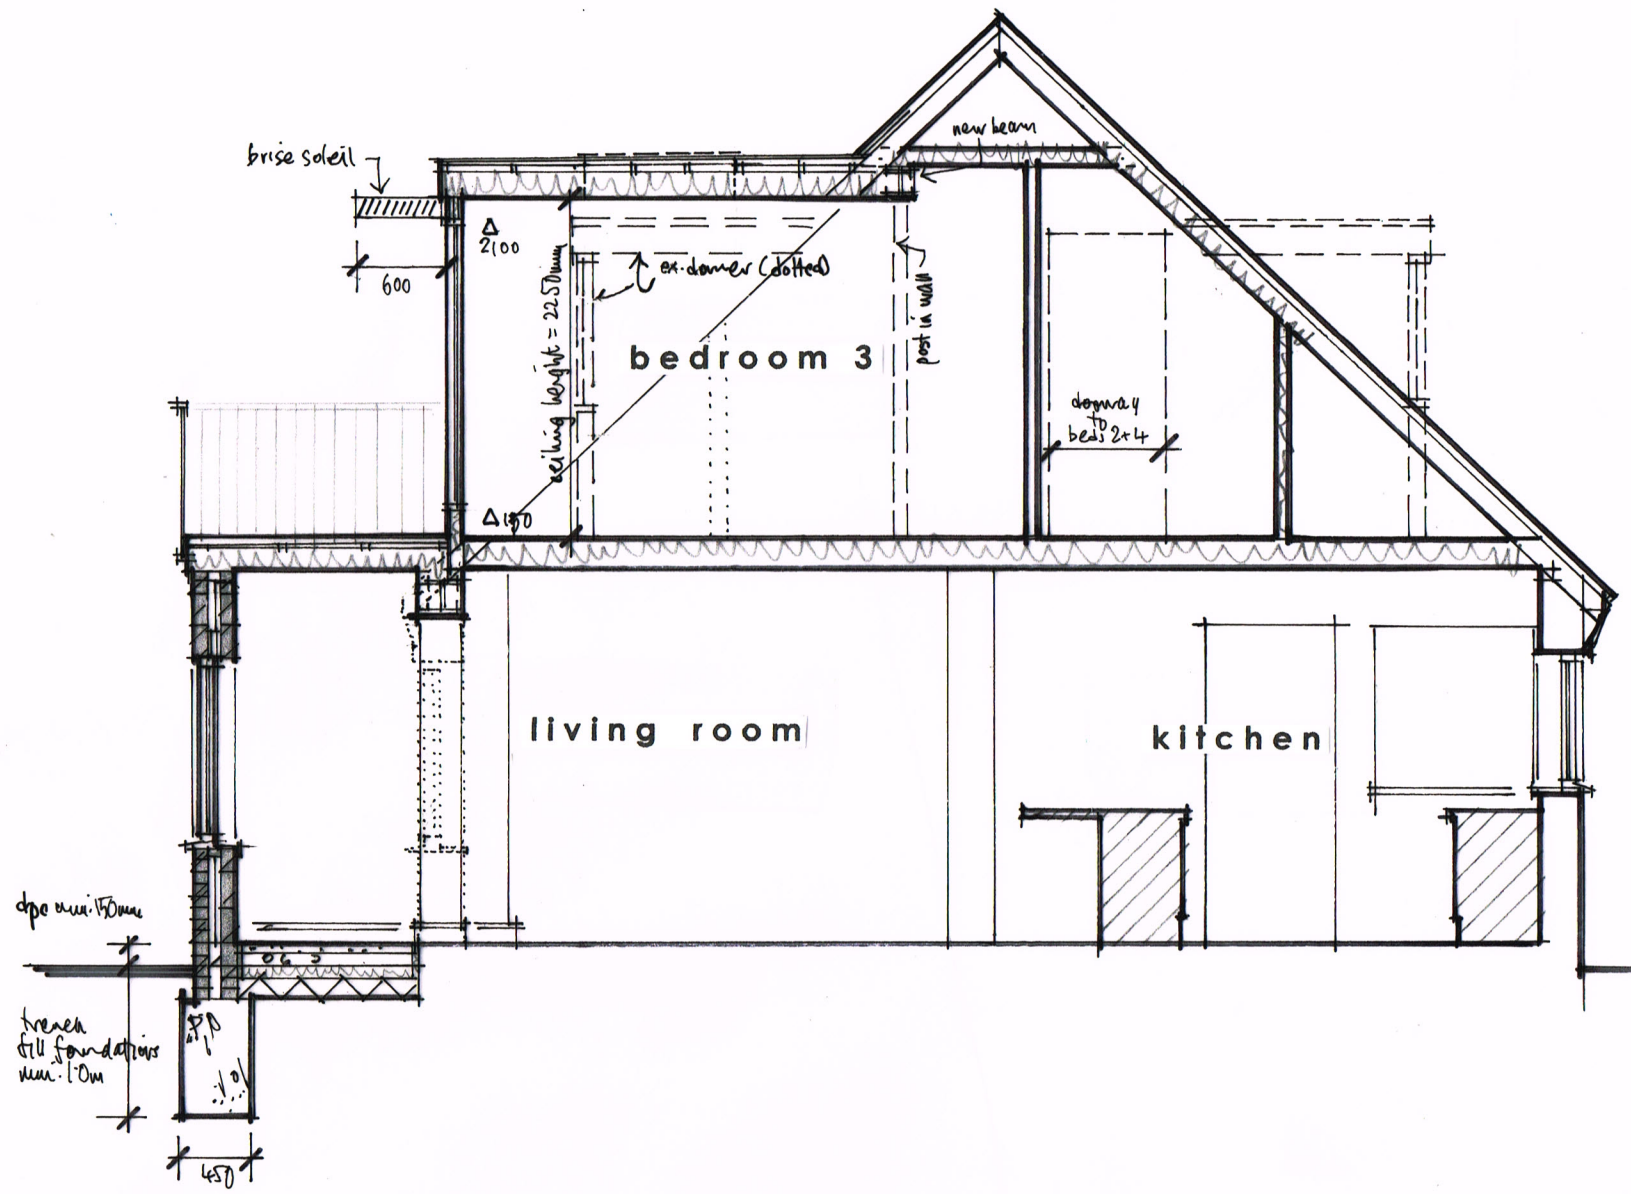

SECTION B-B 1:50 @ A3

0 5m

metres

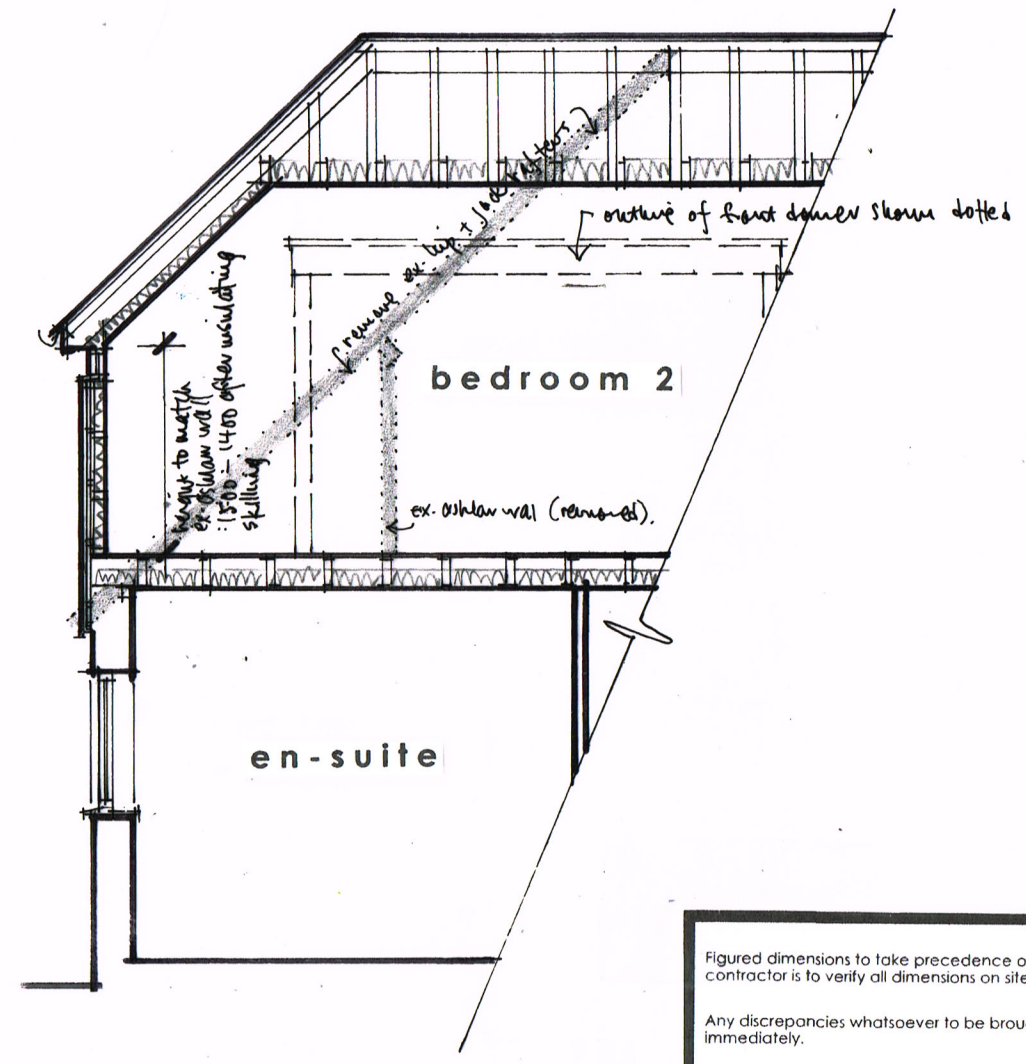

SECTION THRO NEW EAST GABLE END WALL & SUSSEX BARN HIP

Figured dimensions to take precedence over scaled dimensions. The contractor is to verify all dimensions on site before commencing any works.

Any discrepancies whatsoever to be brought to the attention of the client immediately.

The copyright of this drawing is reserved and the drawing must not be disclosed without authority.

Project

'MOORINGS', GORSE AVENUE, KINGSTON GORSE

Proposed section

Client

Mr Ritblat

Drawing no. **KG/GA/07** A

Scale **AS SHOWN** Date **Aug 2020**

Drawn By **WG**

WAYNE GANDER MCIAT
Chartered Architectural Technologist
98 Durrington Lane
WORTHING
West Sussex
BN13 2RQ
Tel/Fax 01903 694817
Email - waynegander08@gmail.com

Revision A - gable section added 7/12/20