Do not scale from this drawing, work to figured dimensions only. All dimensions to be confirmed on site. This drawing is to be read in conjunction with other drawings in this series and all relevant consultants drawings and documentation where applicable. Please report any discrepancy on this drawing to Hargreaves Construction Co. Ltd. for clarification. © Copyright Hargreaves Construction Co. Ltd.

For detail of Car Barn please refer to separate drawing ref: 408 rev A, that accompanies this submission.

KINGSTON LANE

Kingston Manor

Proposed Oak Framed Barn

Drive

Garages

Wall

Pool Room

Patio

Pool

Grasscrete Area

Salagic driveway

Oil Tank

Kingston Lane

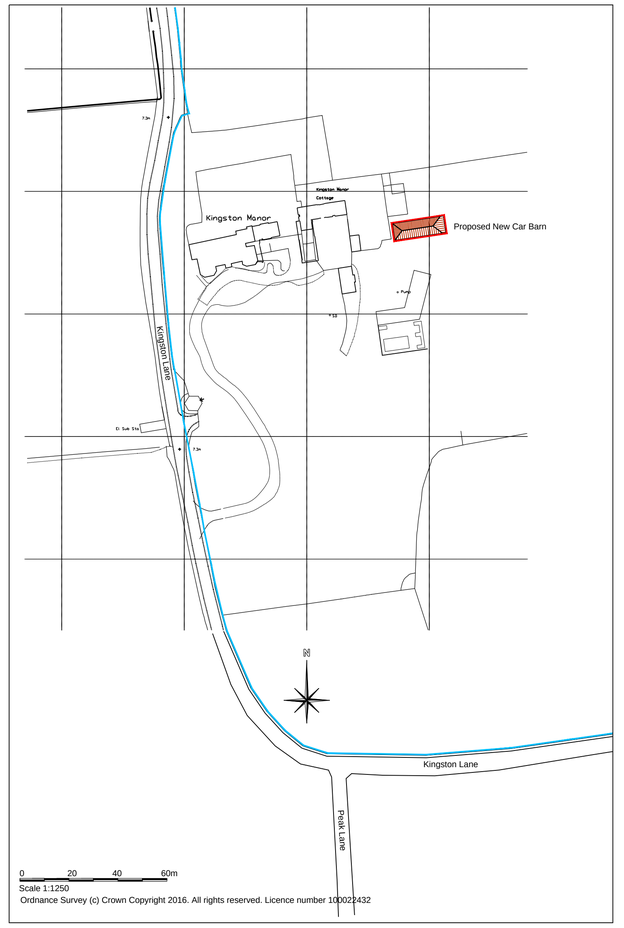

Scale 1:1250

Ordnance Survey (c) Crown Copyright 2016. All rights reserved. Licence number 100022432

SITE LOCATION PLAN

1:1250 SCALE

TO VIEW LAND OWNED BY APPLICANT PLEASE REFER TO LAND REGISTRY DOCUMENTS REF NOS. WSX 269932, WSX 276081 & WSX 322128. ENCLOSED WITH THIS DRAWING AS SUPPLEMENTARY INFORMATION TO THIS SUBMISSION

SITE PLAN 1:250 SCALE

Scale 1:250

REV	DESCRIPTION	DATE
.	.	.

REVISION

Kingston Manor, Kingston Lane
East Preston, Littlehampton
West Sussex, BN16 1RR

Proposed New Car Barn

job no.	drawing no.	rev.
RRA 16	100	

scale		drawn	date
1:1250 / 1:250	@ A1	KC	20.04.2016

Hargreaves

Rustington House, Worthing Road, Rustington, West Sussex, BN16 3PS
Tel No: (01903) 777777 Fax No: (01903) 777700

CAD File: V:\RRA DRAWINGS\KINGSTON MANOR, CAR BARN A1.DWG

ARUN DISTRICT COUNCIL K/5/17/HH