


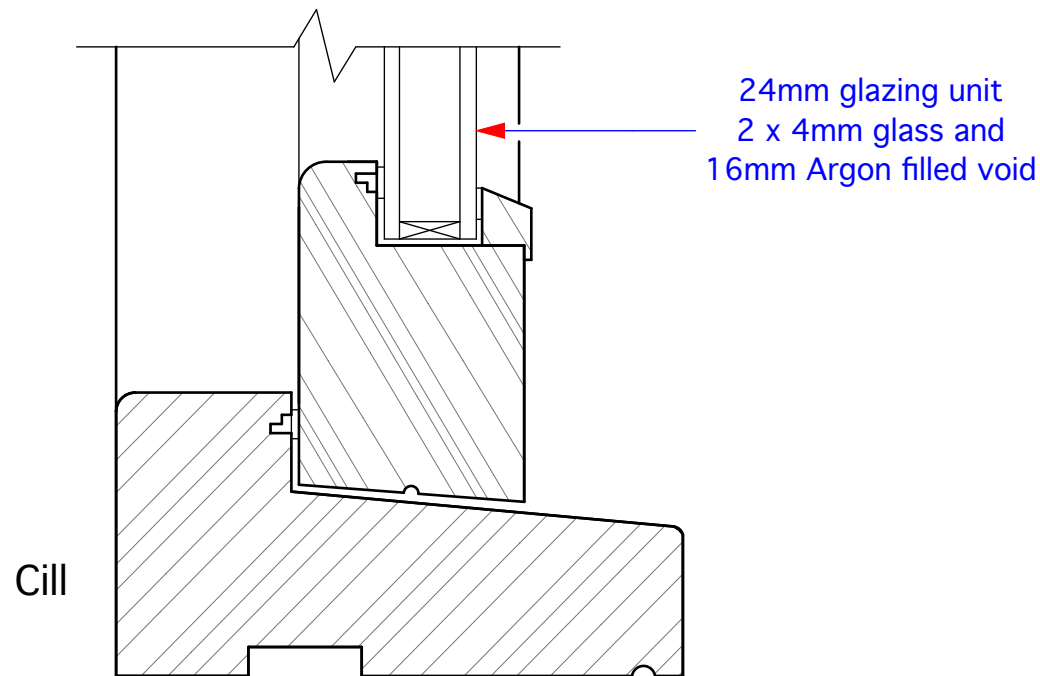
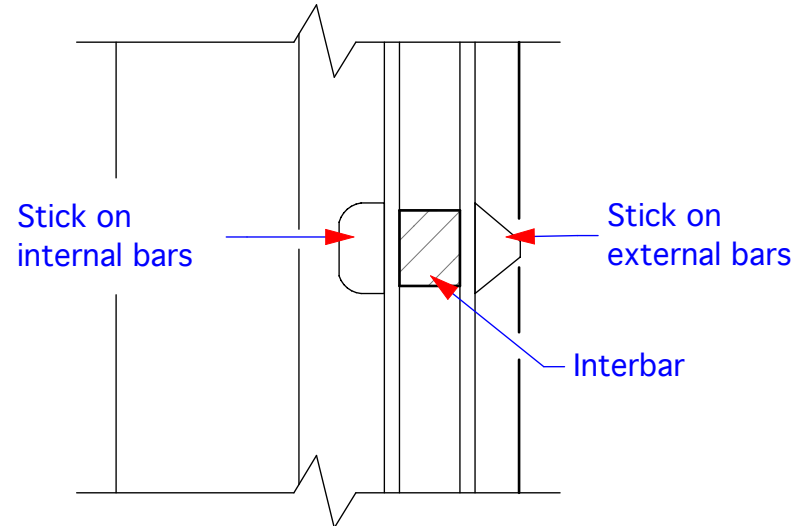


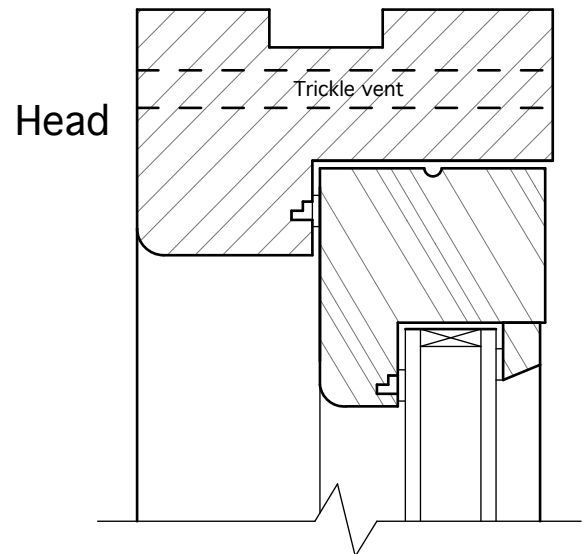


Vertical section

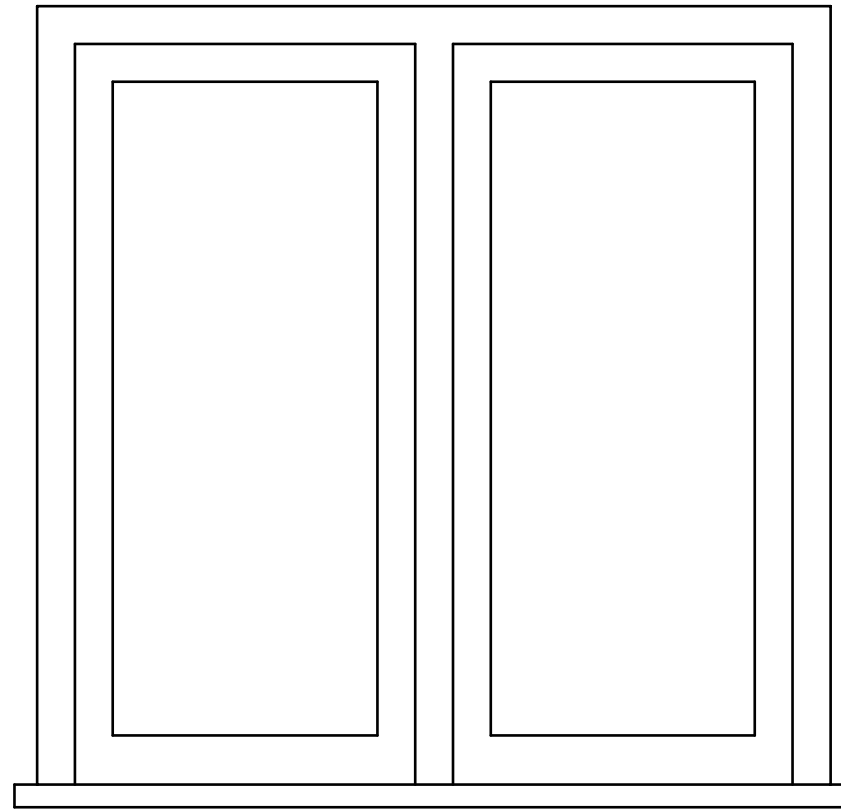

Elevation - Opening casements to extensions

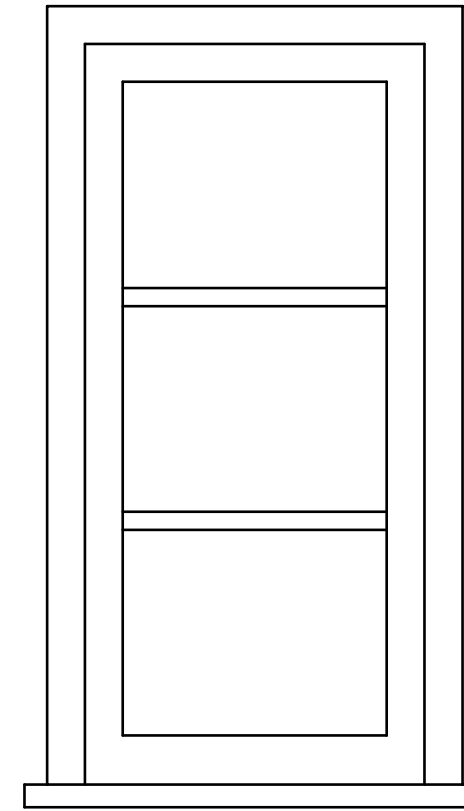

Elevation - Fixed lights with glazing bars to The Tower

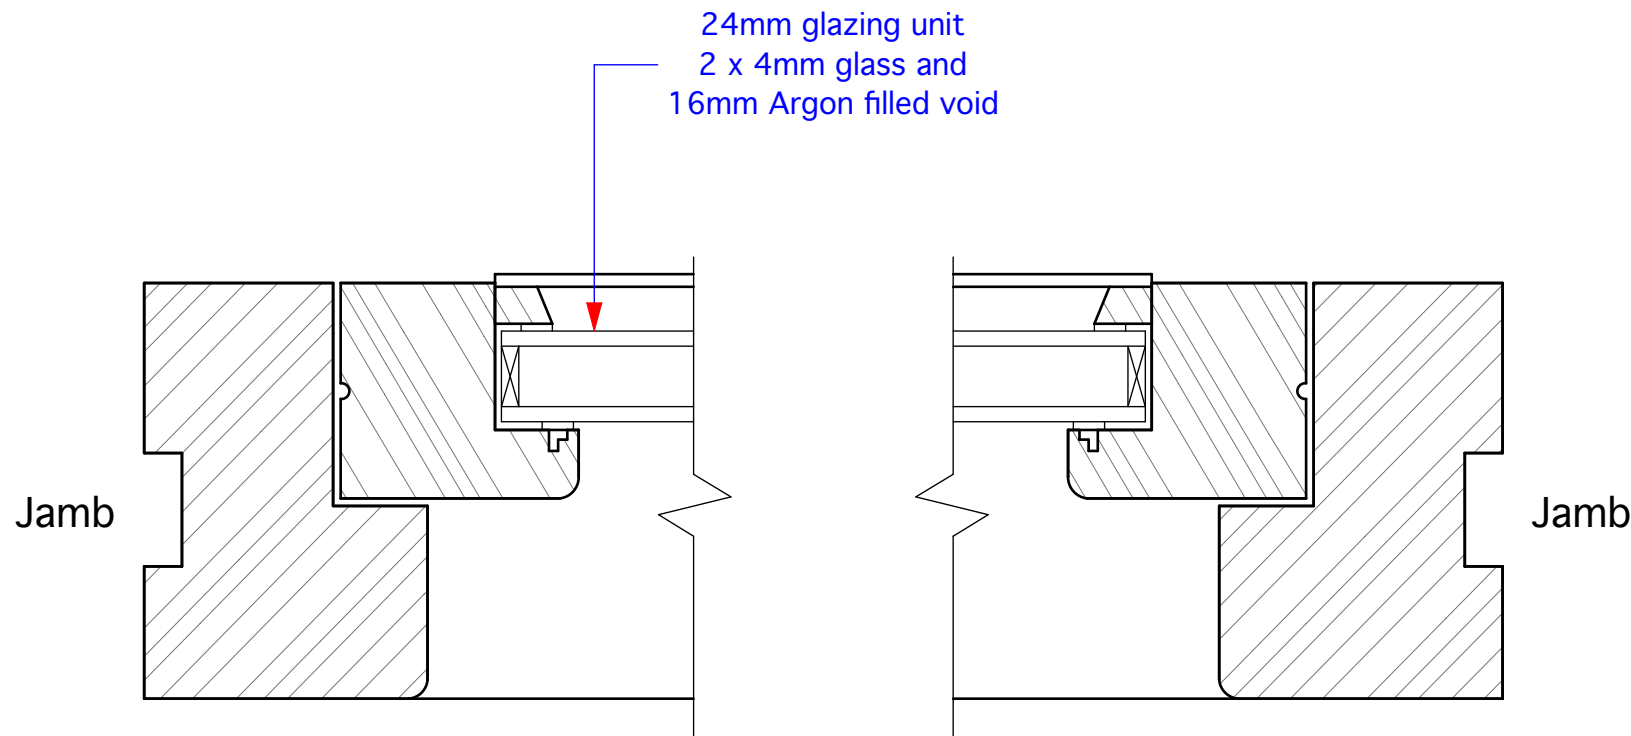

Horizontal Section

Notes:		
1) Treated softwood to be used		
2) Windows to be fitted with 24mm glazing units incorporating 16mm argon filled void, and low-E glass inner pane to provide min. U-value 1.6 w/m2K		
3) Windows with sill height below 800mm and from FFL will be fitted with toughened safety glass to BS EN 12600		
4) Windows hand painted in satin white		
Revisions		
ANDREW FULLER ASSOCIATES Chartered Surveyors Norton Studio, School Lane Arundel, West Sussex BN18 9DR tel: 01903 885444 fax: 01903 883111 email: mail@andrewfuller.co.uk www.andrewfuller.co.uk Job Title The Tower, Kingston Gorse Client Mr P Pearce Drawing Name Window Details Drawing Status Planning Drawn by DF Date Feb 18 Checked by Date Drawing Scale 1:2 & 1:10 at A2 Drawing No Status Revision 15757/09		