
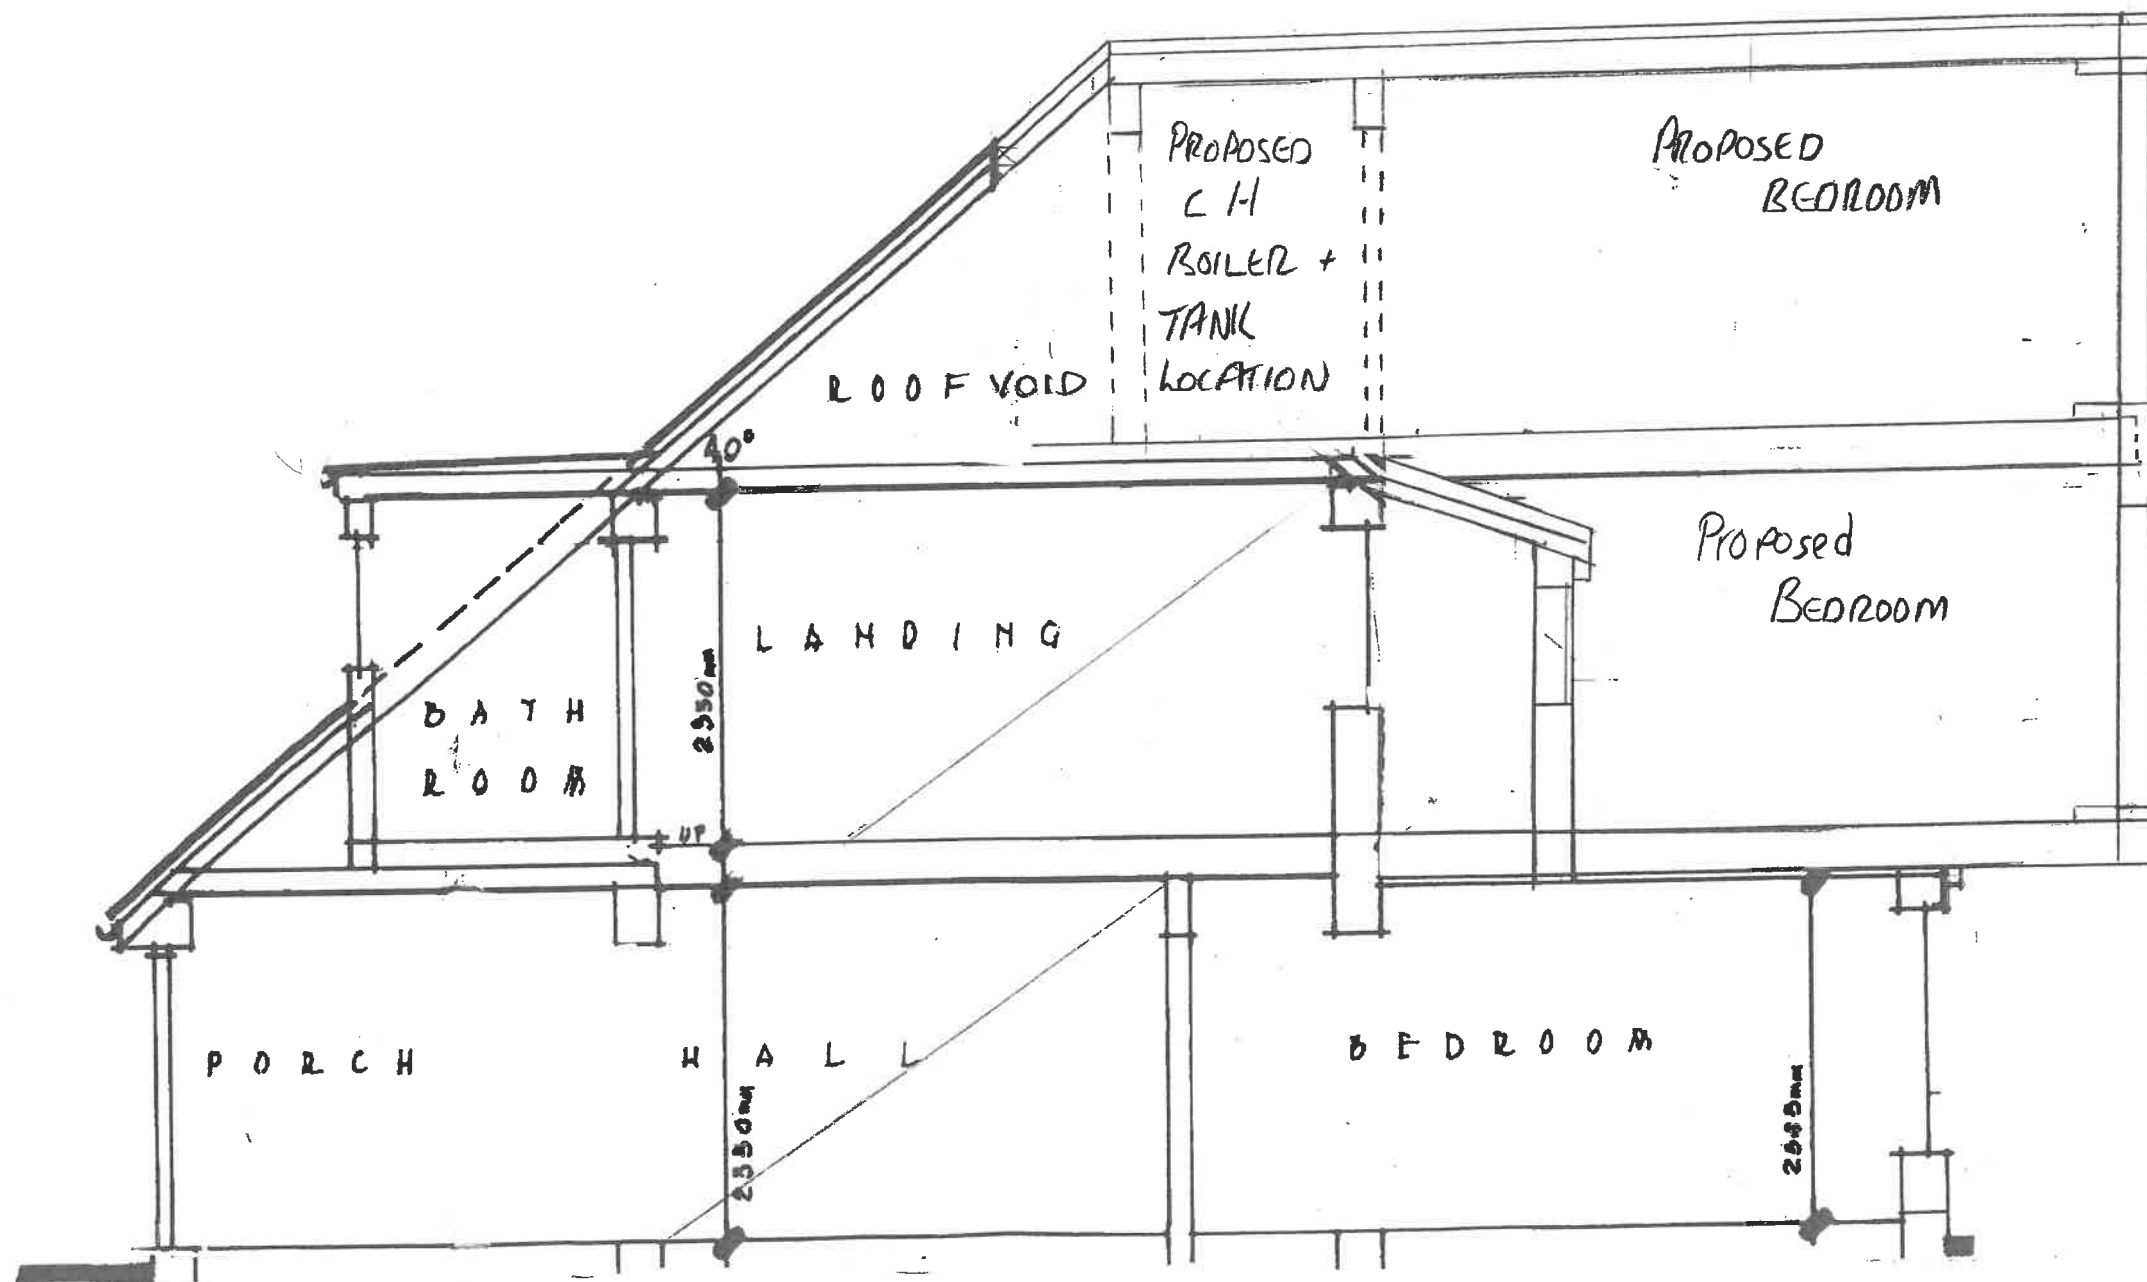


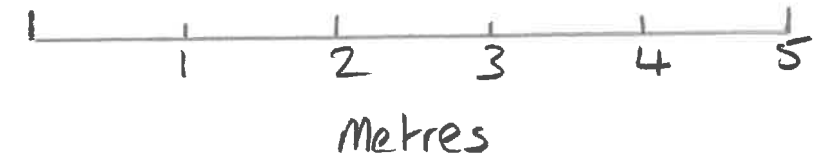

Client	
Mr K P & Mrs V L Eaton	
Project	
PROPOSED EXTENSION TO FLINT BARN, PEAK LANE, KINGSTON GORSE, WEST SUSSEX, BN16 1RN	
Title	
PROPOSED SECTION	
Drawing Status	
PLANNING APPROVAL	
Drawn	Checked
KPE	
Scale	
1:50 @ A3	
Date	
31 Jan 2020	
Job No	
20/01	
Drawing Number	
2020/Jan/Plan. 004	