



Key.

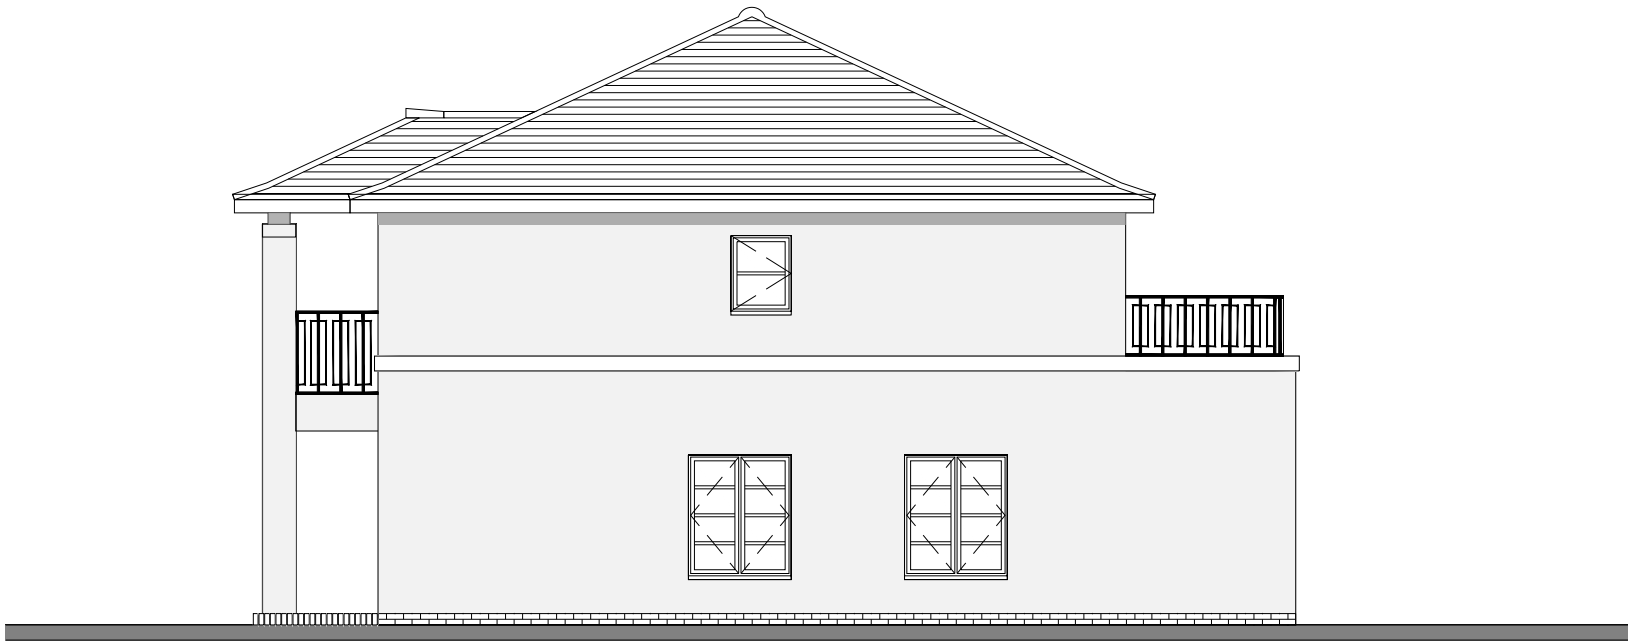

SIDE ELEVATION

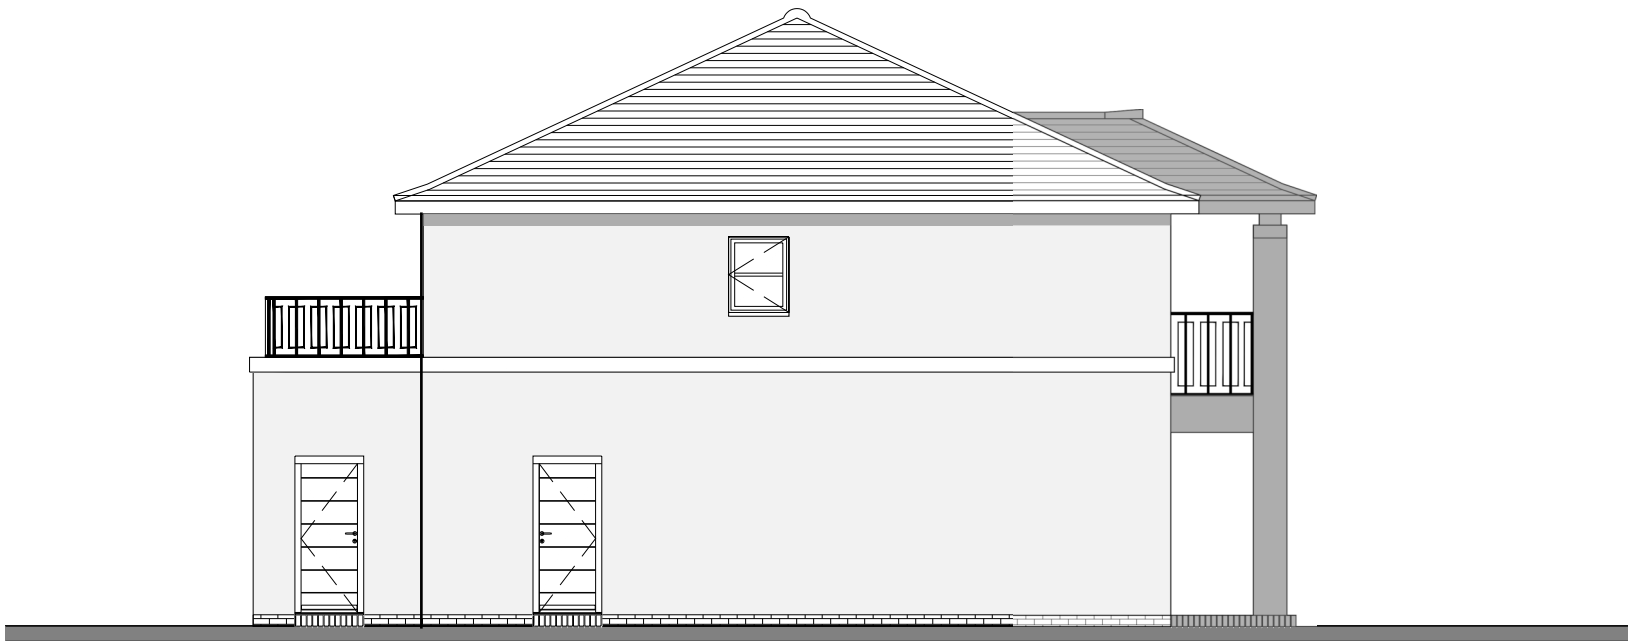

SIDE ELEVATION

PLANNING

This drawing has been prepared to support the planning application.
This drawing is not to be used for construction purposes, detailed construction drawings
will be provided dependent on planning permission and order placement.

E	24/01/22	Stairs reconfigured; other minor changes.	HLM	n/a
D	22/12/21	Pre-order drawing set with minor amendments.	HLM	n/a
C	11/11/21	Planning Drawings	VC	n/a
B	09/11/21	Planning Drawings	VC	n/a
A	18/09/21	Planning Drawings	VC	n/a
Rev:	Date:	Description:	Drawn:	Checked:

Client:
Mr & Mrs Thompsett

Site Address:
**47 Golden Avenue
East Preston
West Sussex BN16 1QX**

Drawing Title:
Side Elevations

Job Number:	Drawing Number:	Revision:
21-085	E2	E

Drawing Scale (UNO): 1:100@A3

0

1

2

3

4

5



Kingspan Timber Solutions Ltd Eltisley Road, Great Gransden, Beds, SG19 3AR	Tel: 01767 676400 Fax: 01767 676444 E-mail: sales@potton.co.uk Web: www.potton.co.uk
--	---

This document is the copyright of Kingspan Timber Solutions Ltd, and is made available on the express condition that it shall not be used in connection with the erection of any building or the production of any components for such a building unless the building to be erected or the components are supplied by Kingspan Timber Solutions Ltd.

© Kingspan Timber Solutions Ltd.