
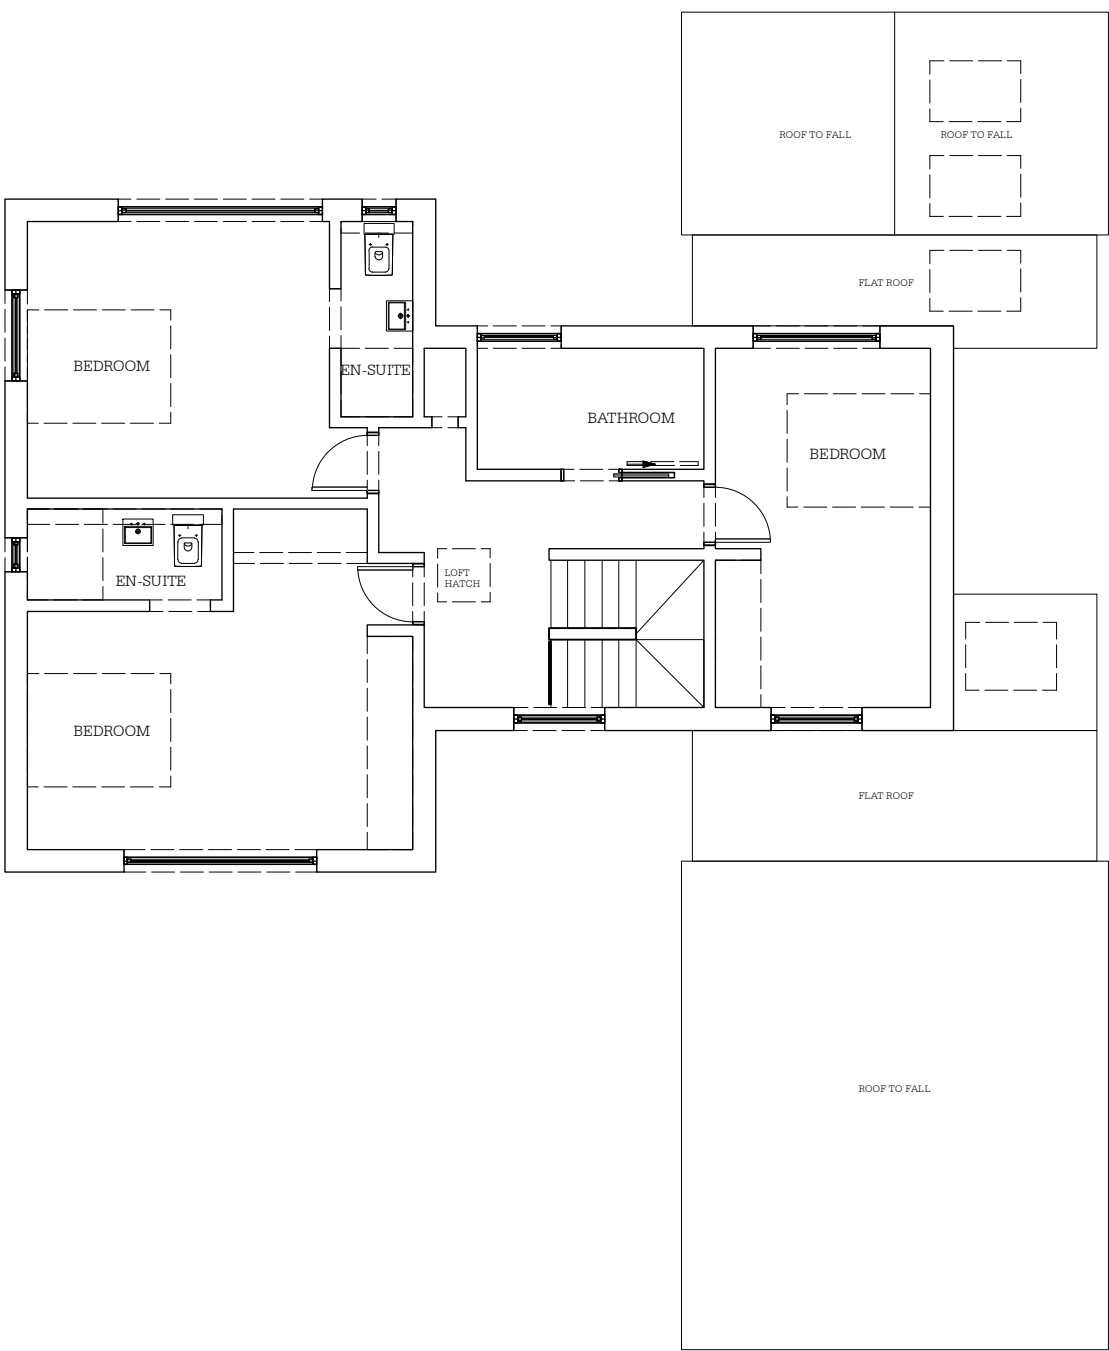


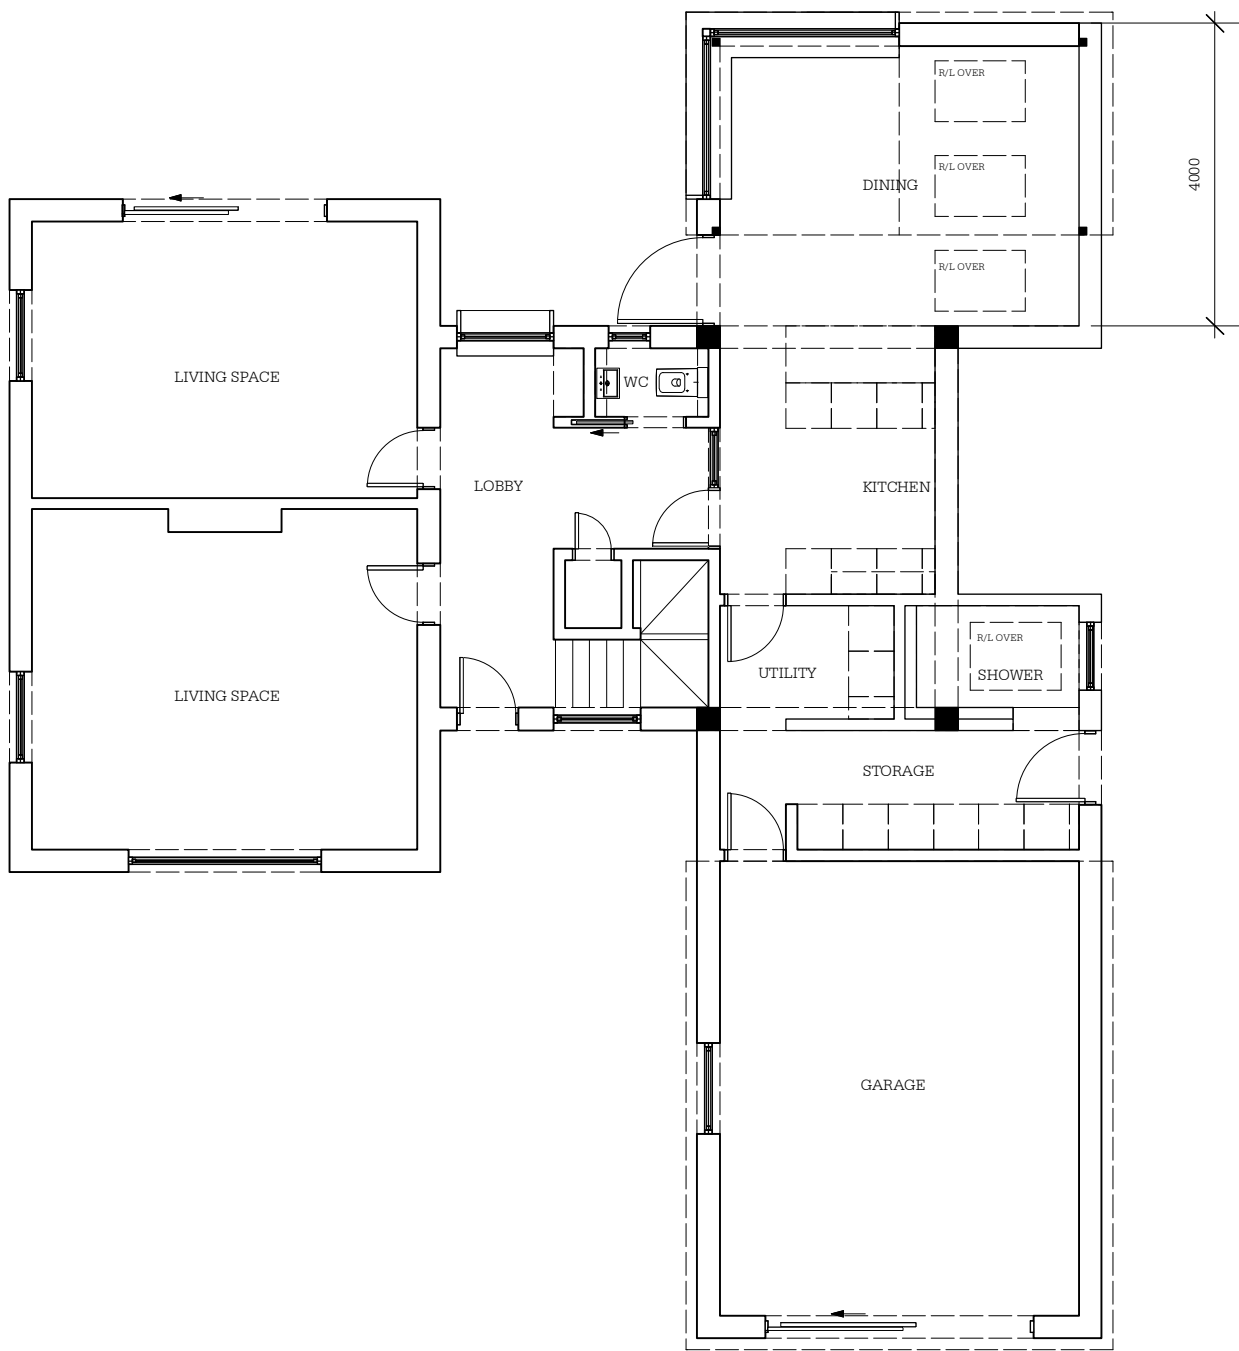

1 Proposed Level 00
Scale: 1:100

2 Proposed level 01
Scale: 1:100

Studio Webb
ARCHITECTS LIMITED

Unit 1.23, Grand Union Studios
332 Ladbroke Grove, London, W10 5AD
T : +44 (0)20 3176 0708
E : info@studio-webb.co.uk
W : www.studio-webb.co.uk

FOR
GINNY COOPER

PROJECT NAME
8 COASTAL ROAD



This drawing is the property of Studio Webb Architects Ltd. Copyright is reserved & this drawing is issued on the condition that it is not copied, reproduced, retained or disclosed to any unauthorised person, either wholly or in part, without our consent. Do not scale from this drawing, check all dimensions on site. If in any doubt, contact the author.

REV	DATE	REVISION NOTES
-	-	-
-	-	-
-	-	-
-	-	-
-	-	-

DRAWING TITLE	PROJECT NO.	DRAWING NO.
PROPOSED PLANS LEVEL 00 & 01	21012	GA.00
STATUS	DATE	REVISION
INFORMATION	02.2026	

