




1 **Site Location Plan**
Scale: 1:500

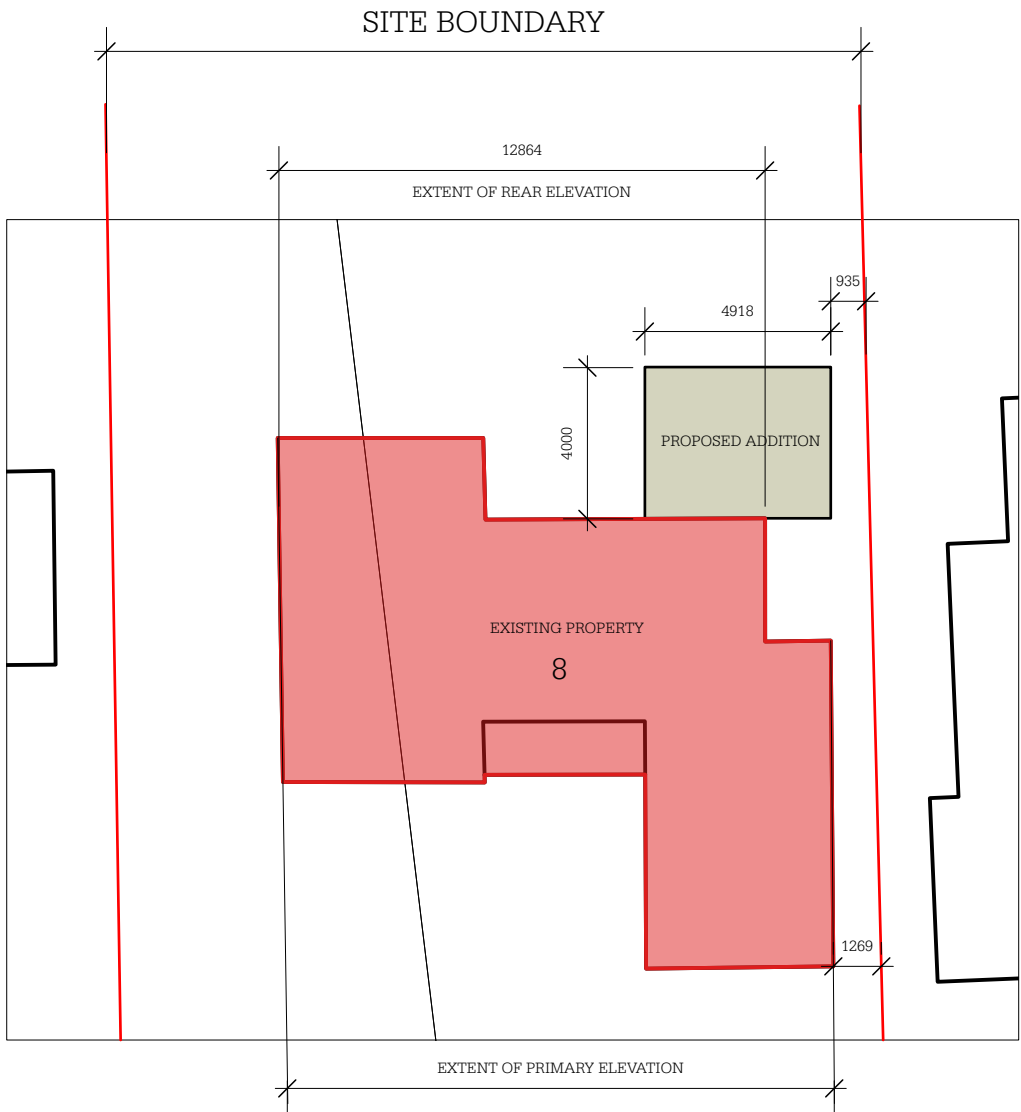

3 **Compliance Notes**
Scale: 1:200

-  DENOTES FOOTPRINT OF PROPOSED ADDITION
-  DENOTES SITE
-  DENOTES EXISTING PROPERTY

Studio Webb
ARCHITECTS LIMITED

radley Suite, Ednaston Park
sinters Lane, Ednaston DE6

: +44 (0)7814 451 688
: info@studio-webb.co.uk
f: www.studio-webb.co.uk

FOR
Ginny Cooper

PROJECT NAME
8 Coastal Road

DRAWING TITLE
Compliance Diagram


STATUS
PLANNING

PROJECT NO.
21012

DRAWING NO.
POD.00

DATE
03.2026

REVISION
-

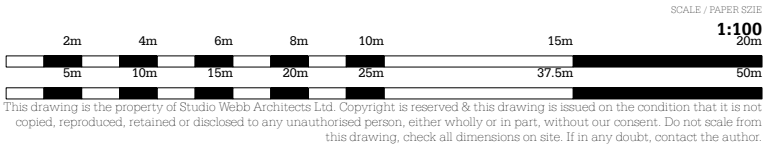

REV	DATE	REVISION NOTES
-	-	-
-	-	-
-	-	-
-	-	-
-	-	-
-	-	-

