

ARUN DISTRICT COUNCIL:K/7/07/ 12/03/207



Front Elevation

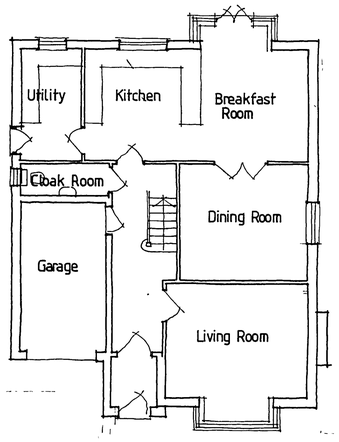


Ground Floor

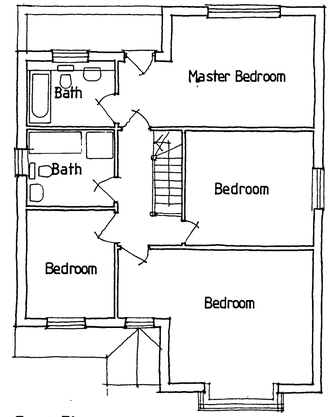

First Floor


Coastal Road

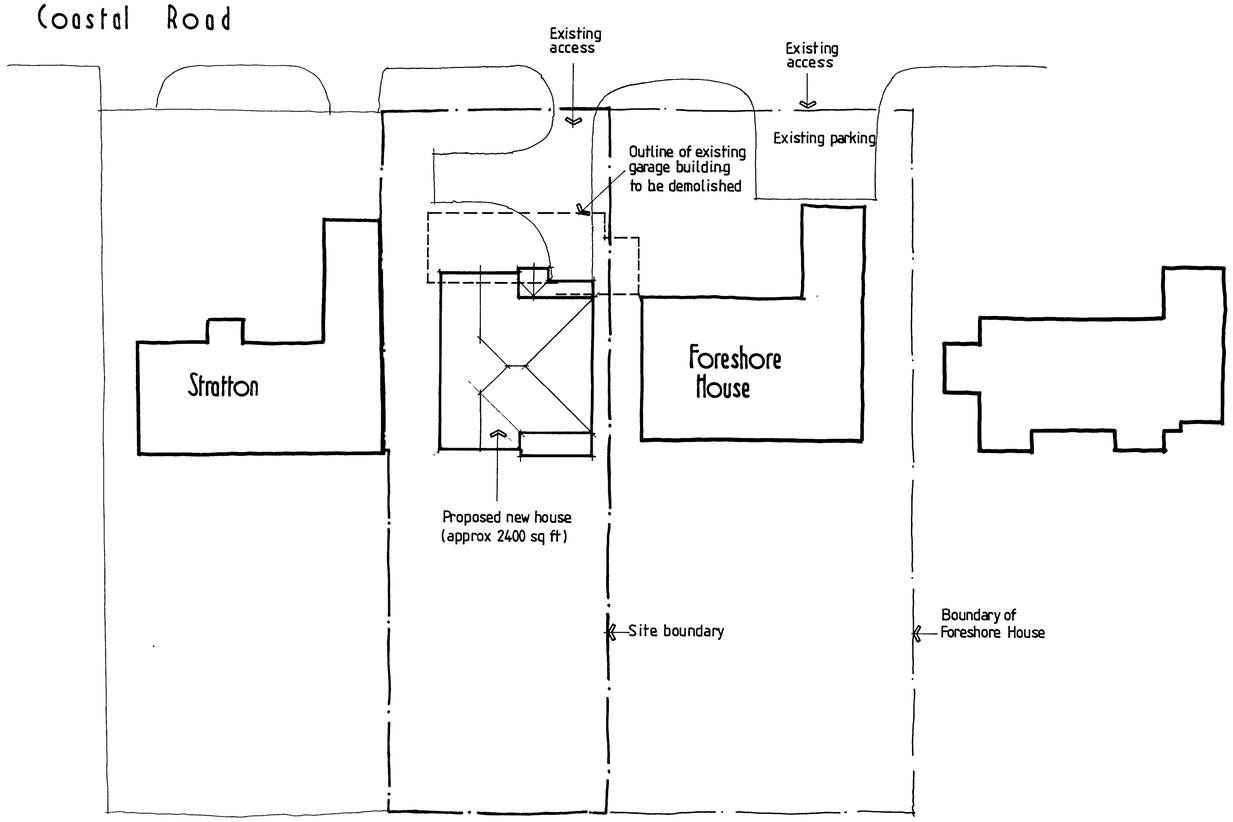

SITE PLAN 1:200

NORTH

Indicative floor plans & elevations Scale 1:100

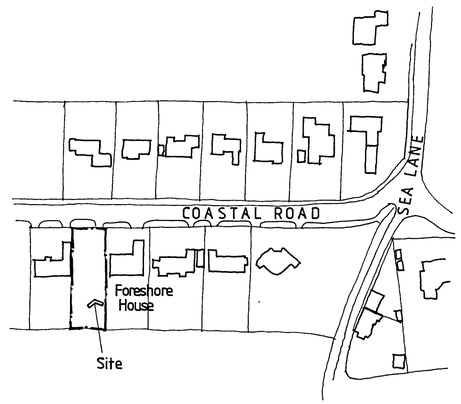

LOCATION PLAN Scale 1:1250

ARUN DISTRICT COUNCIL
No. K 7 07
RECEIVED 12.3.07

R J C A
CHARTERED ARCHITECTS

LIME KILN BARN COLWORTH
CHICHESTER WEST SUSSEX
PO20 2DS

TEL 01243 - 787011 FAX 01243 - 787022

REVISION DATE

PROJECT: Proposed new house on site adjacent to Foreshore House Coastal Rd. Kingston

DRAWING: Outline Proposal

SCALE	DATE	DRG No	REV
	FEB 07	07/14/01	
DRAWN	CHECKED		

OCE 4022