



FIELD SHELTERS AND SHED 3 ELEVATIONS


field shelters 2 and 3

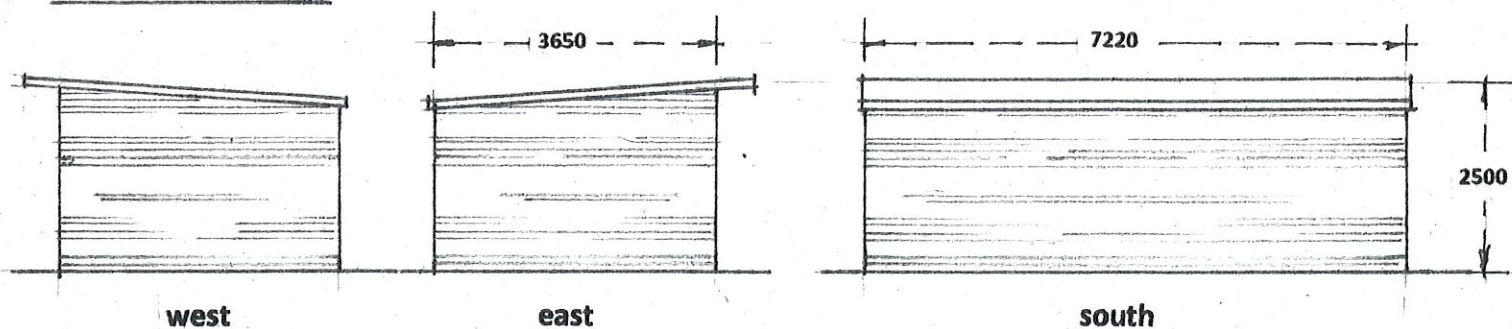

shed

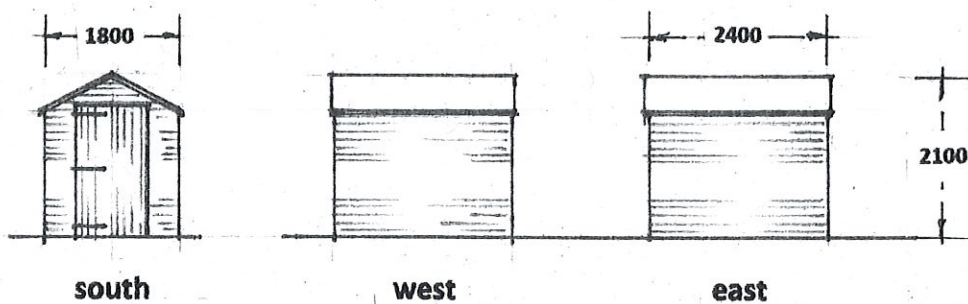

field shelter 1

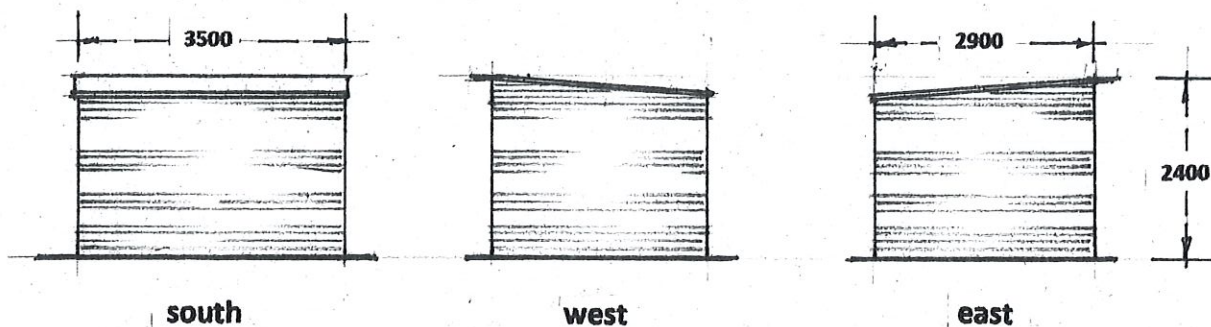

SCALE 1:100

Bar Scale (metres)

