
DO NOT SCALE FROM THIS DRAWING. ONLY FIGURED DIMENSIONS TO BE USED FOR CONSTRUCTION PURPOSES. ALL DIMENSIONS ARE TO BE CHECKED ON SITE PRIOR TO INSTALLATION AND ANY DISCREPANCIES TO BE NOTIFIED TO THE ARCHITECT.

© This drawing is a copyright and must not be reproduced without the written consent of the Architect.

| Rev. | Date | Description |
|---|---|---|
| A | 28 Sep 17 | Southern building line added. |

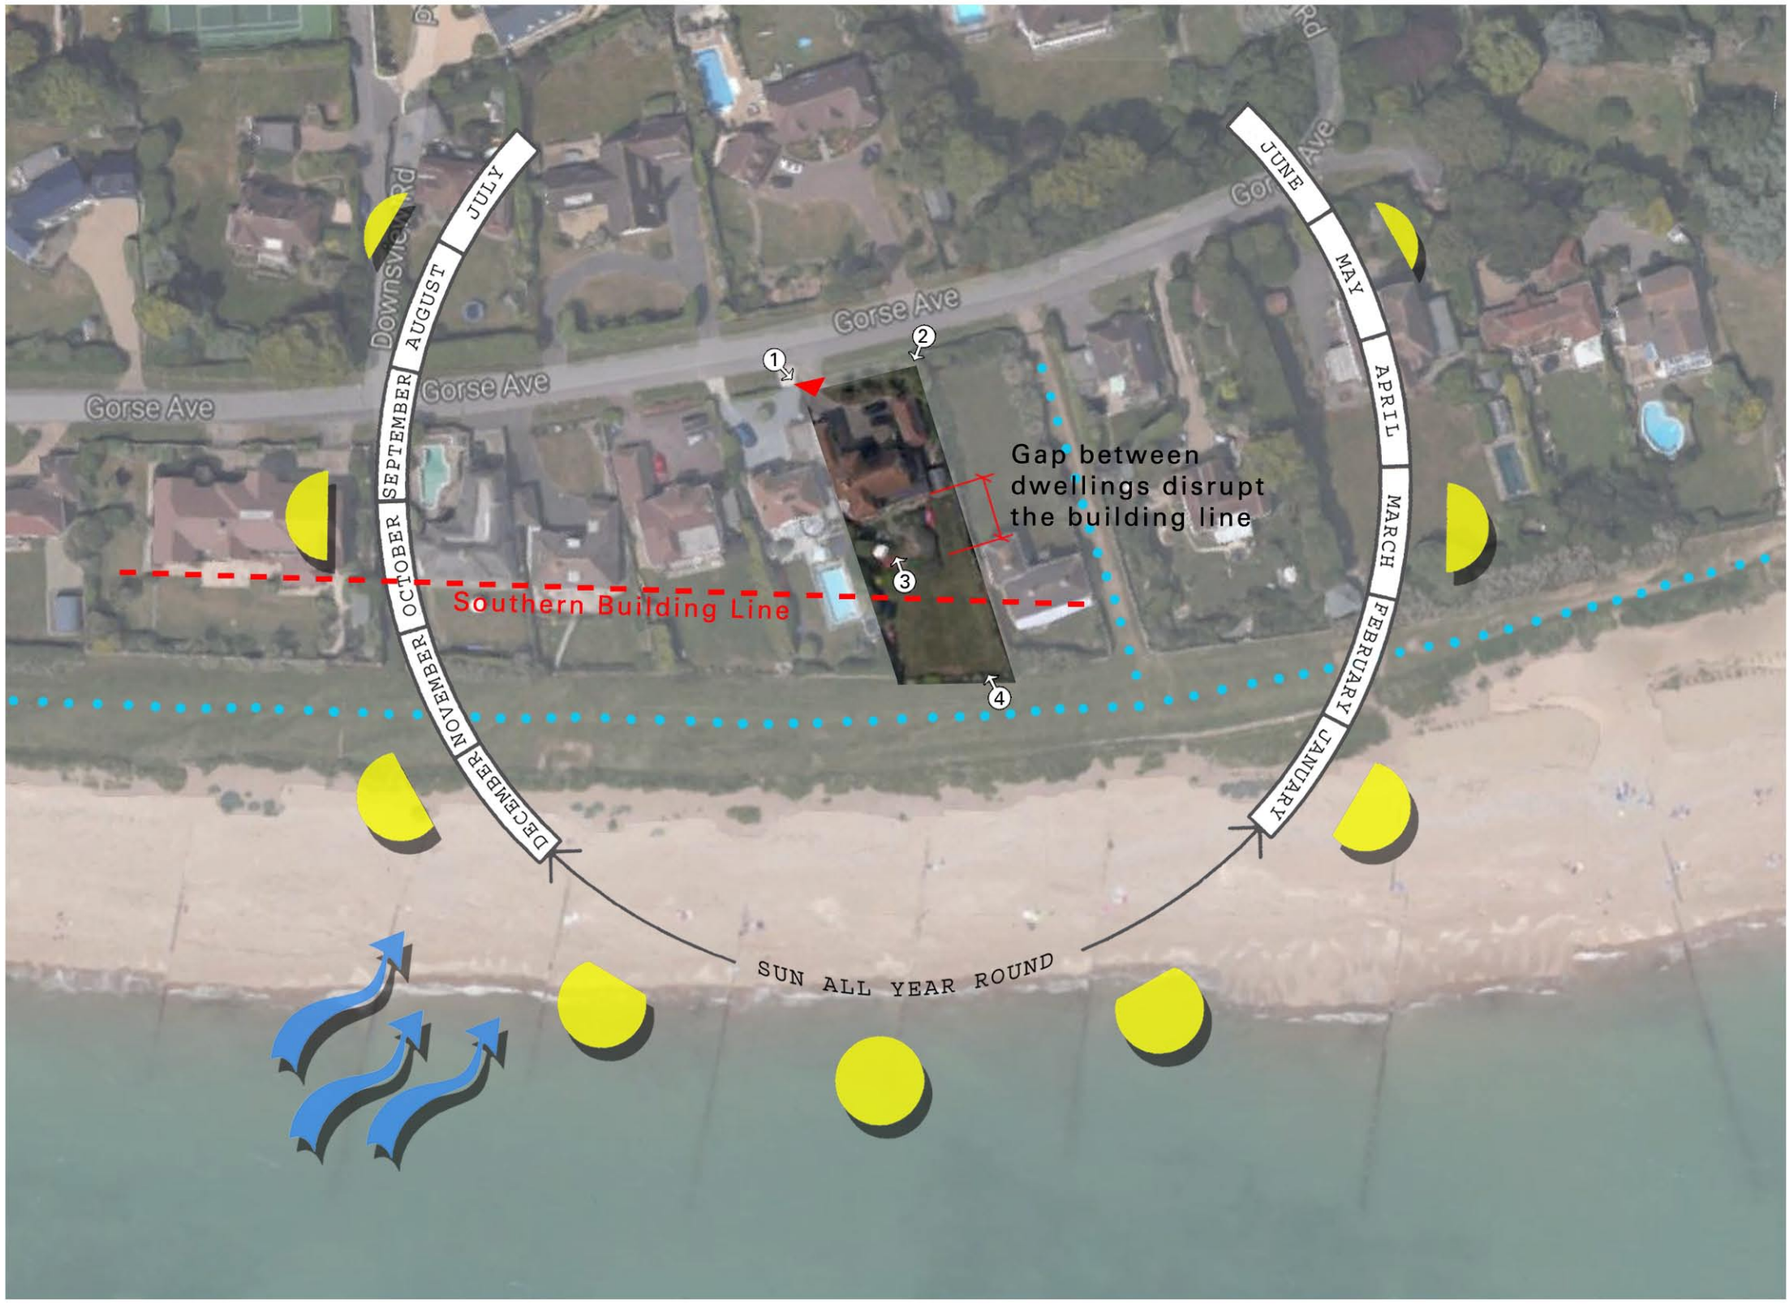


**KEY :**

- Existing vehicvular access
- Prevailing wind direction
- Sun path
- Views - Refer to photos
- Public footpath



View 1 - Northwest view



View 2 - Northeast view



View 3 - South Elevation



View 4 - South view from green sward

The southern winds must be taken into consideration as well as the privacy due to the public footpath to the south of the property.

1703 SK03A
Little Deerswood, Gorse Avenue
Site Analysis
NTS

saville jones | architects

t +44 (0)1903 211 363
f +44 (0)1903 211 114

74 victoria road worthing west sussex bn11 1un united kingdom