
ALL DRAWINGS TO BE READ IN CONJUNCTION WITH SPECIALIST SUB–CONTRACTORS DETAILS.

ONLY FIGURED DIMENSIONS TO BE USED FOR CONSTRUCTION PURPOSES. ALL DIMENSIONS ARE TO BE CHECKED ON SITE PRIOR TO INSTALLATION AND THE ARCHITECT IS TO BE NOTIFIED OF ANY DISCREPENCIES.

© This drawing is copyright and must not be reproduced without the written consent of the Architect.

REV	DATE	DESCRIPTION
A	25.01.19	Minor amendments

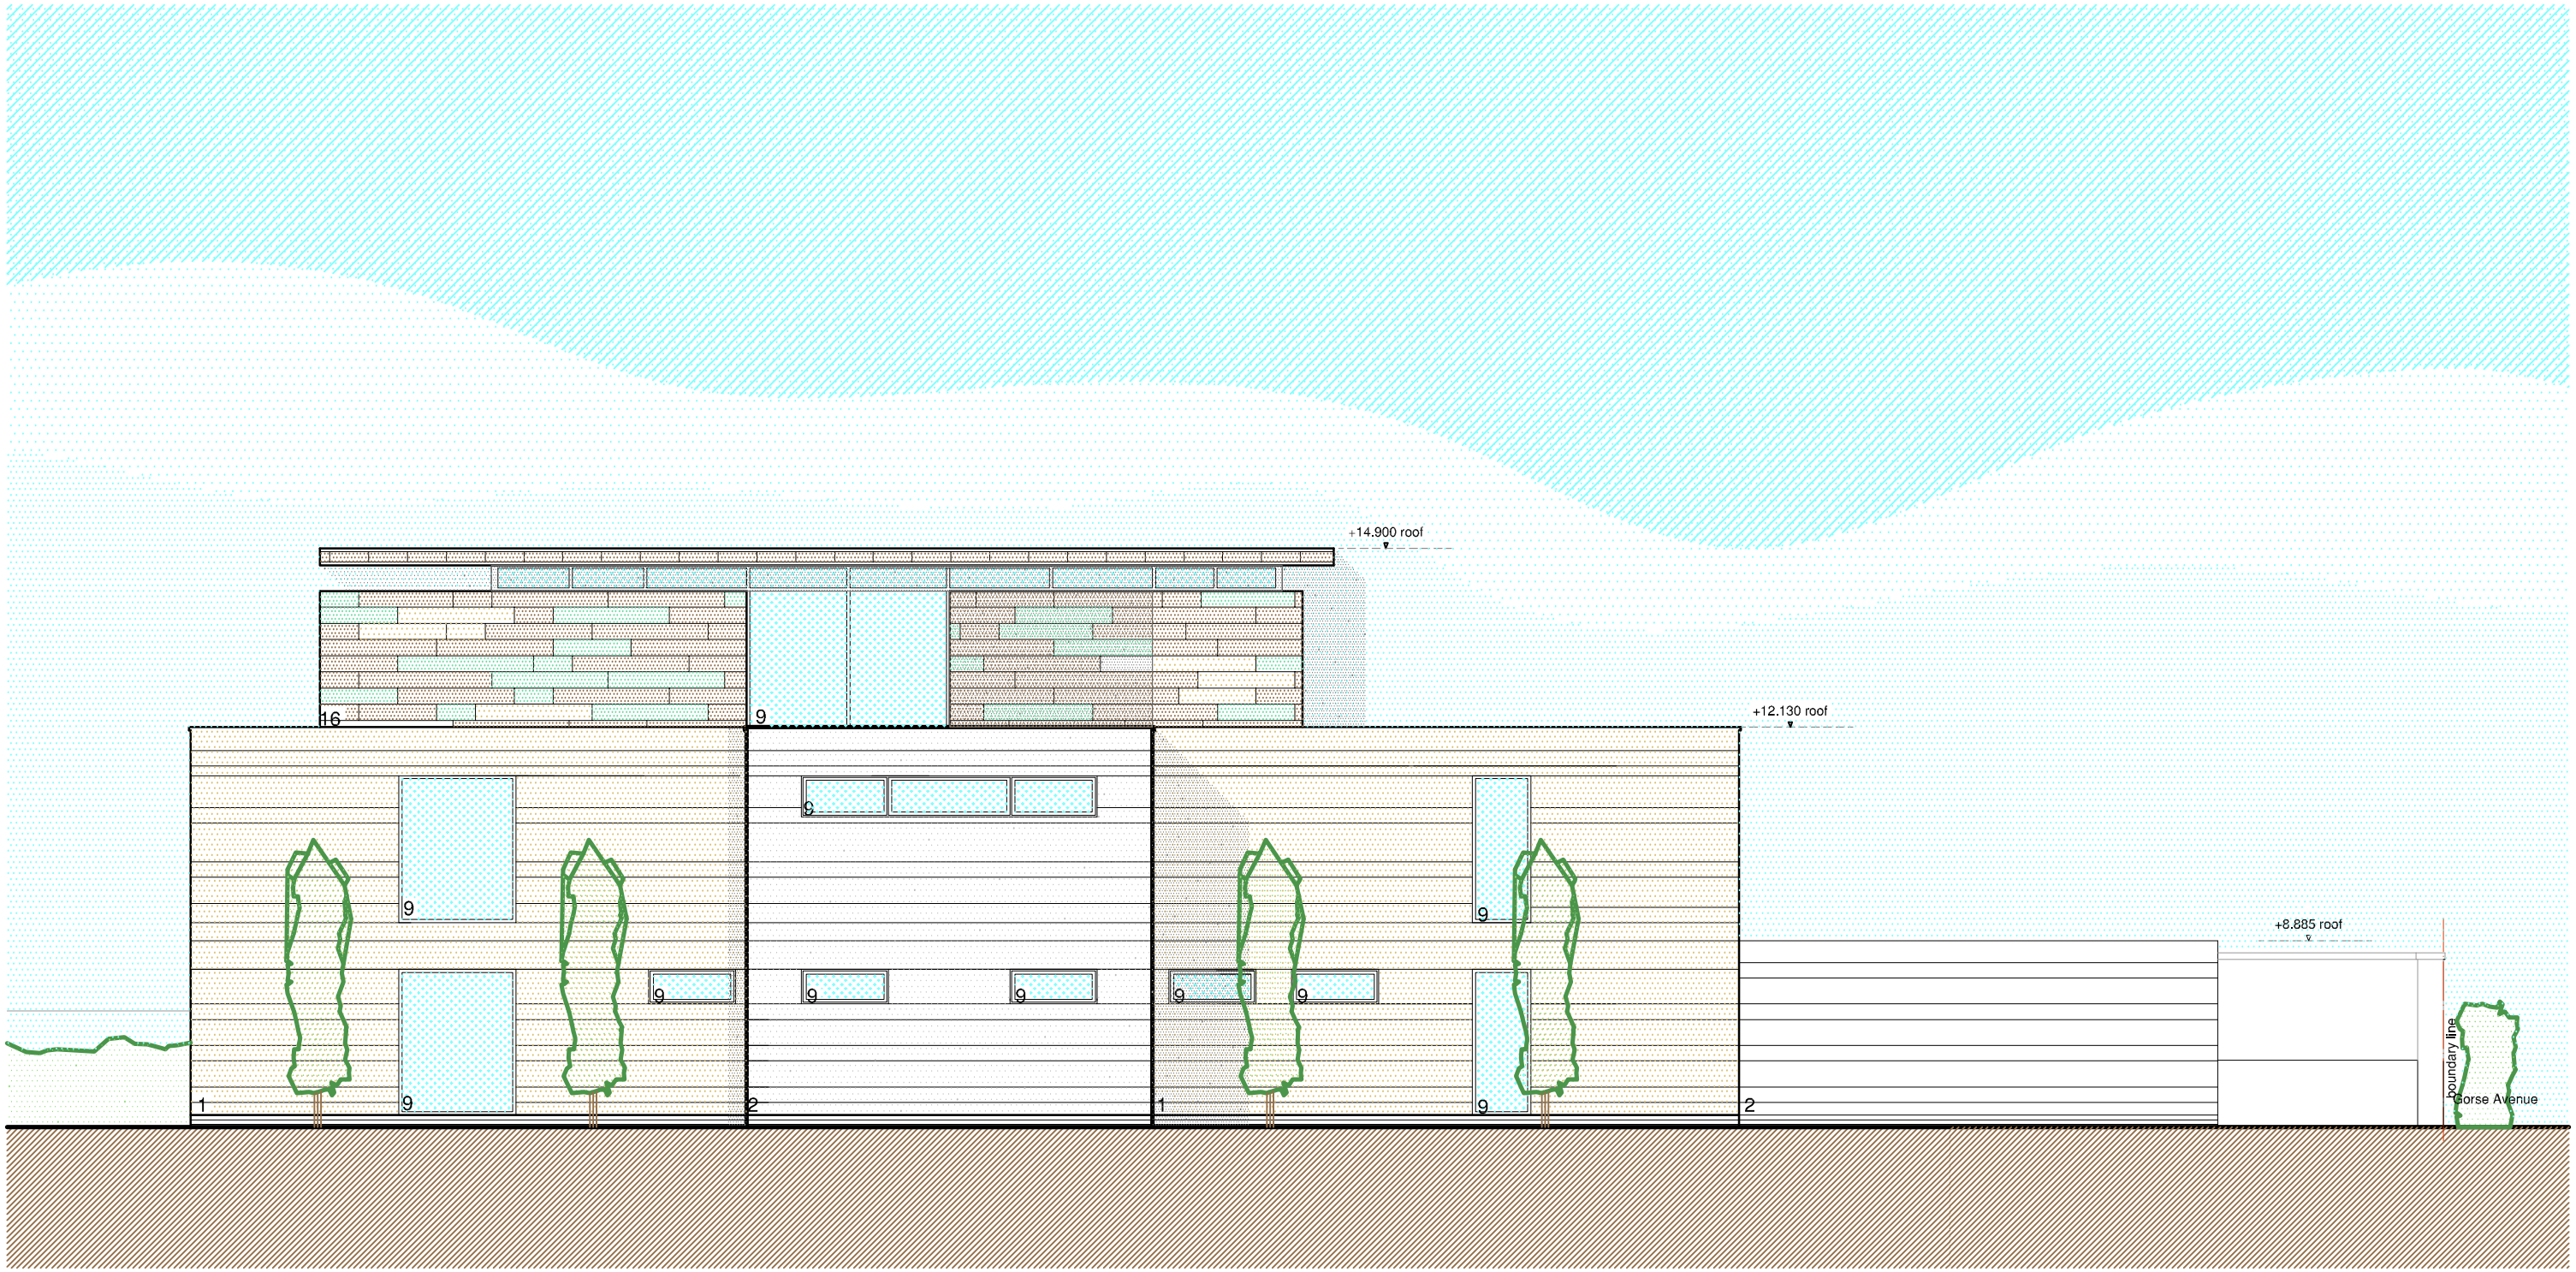

1:100 East elevation as proposed

1. Limestone cladding
2. Textural cladding board, colour tba
3. Render, colour tba
5. Powder coated aluminium frame clear glass window/door, colour tba
7. Powder coated aluminium frame garage door, colour tba
8. Glazed balustrade
9. Powder coated aluminium frame opaque glass window/door, colour tba
13. Powder coated louvres, colour tba
14. Powder coated aluminium gate, colour tba
15.Pre-patinated zinc cladding, colour A tba
16. Horizontal pre-patinated zinccladding, colour A & B, colours tba

0m 5m

PLANNING

Little Deerswood, Kingston Gorse

East elevation as proposed

saville jones | architects

DWG: \DRAWINGS\PROFORM\SJC_A3.DWG

date:	scale:			
Jan 19	1 : 100 @A3	1703	SK	49A

ARUN DISTRICT COUNCIL K/7/19/PL