
© This drawing is a copyright and must not be reproduced without the written consent of the Architect.

Rev.	Date	Description

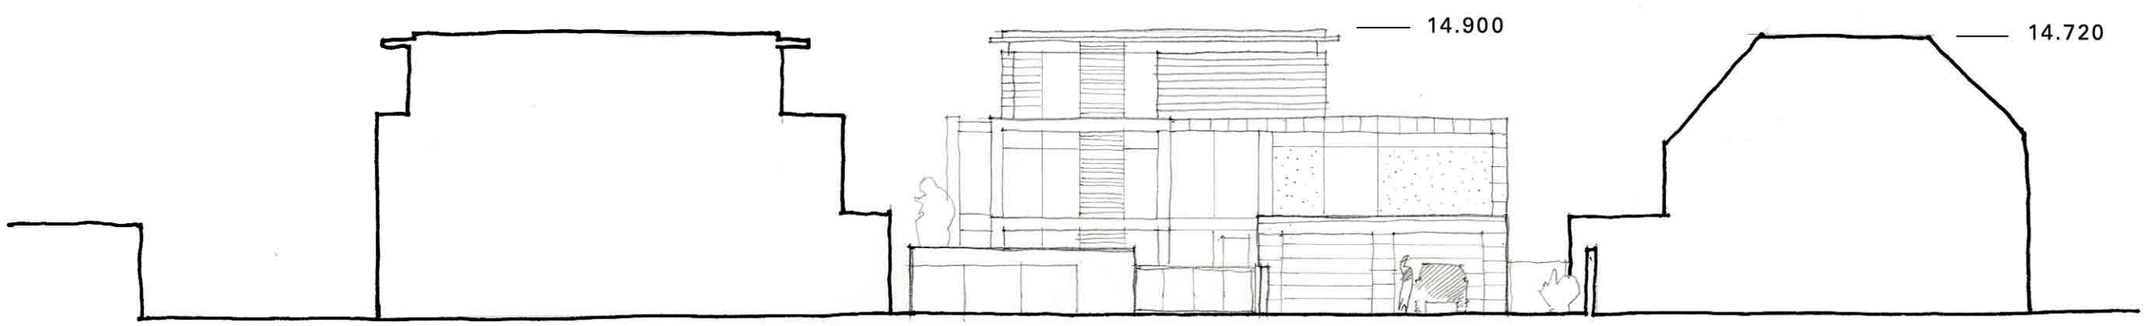

Spring Tide K/40/18/PL

Little Deerswood

White Lodge

0 5 10

1703 SK109
Little Deerswood, Kingston Gorse
Street Elevation
Scale 1:200 -

saville jones | architects
t +44 (0)1903 211 363
f +44 (0)1903 211 114
74 victoria road worthing west sussex bn11 1un united kingdom

ARUN DISTRICT COUNCIL K/7/19/PL