

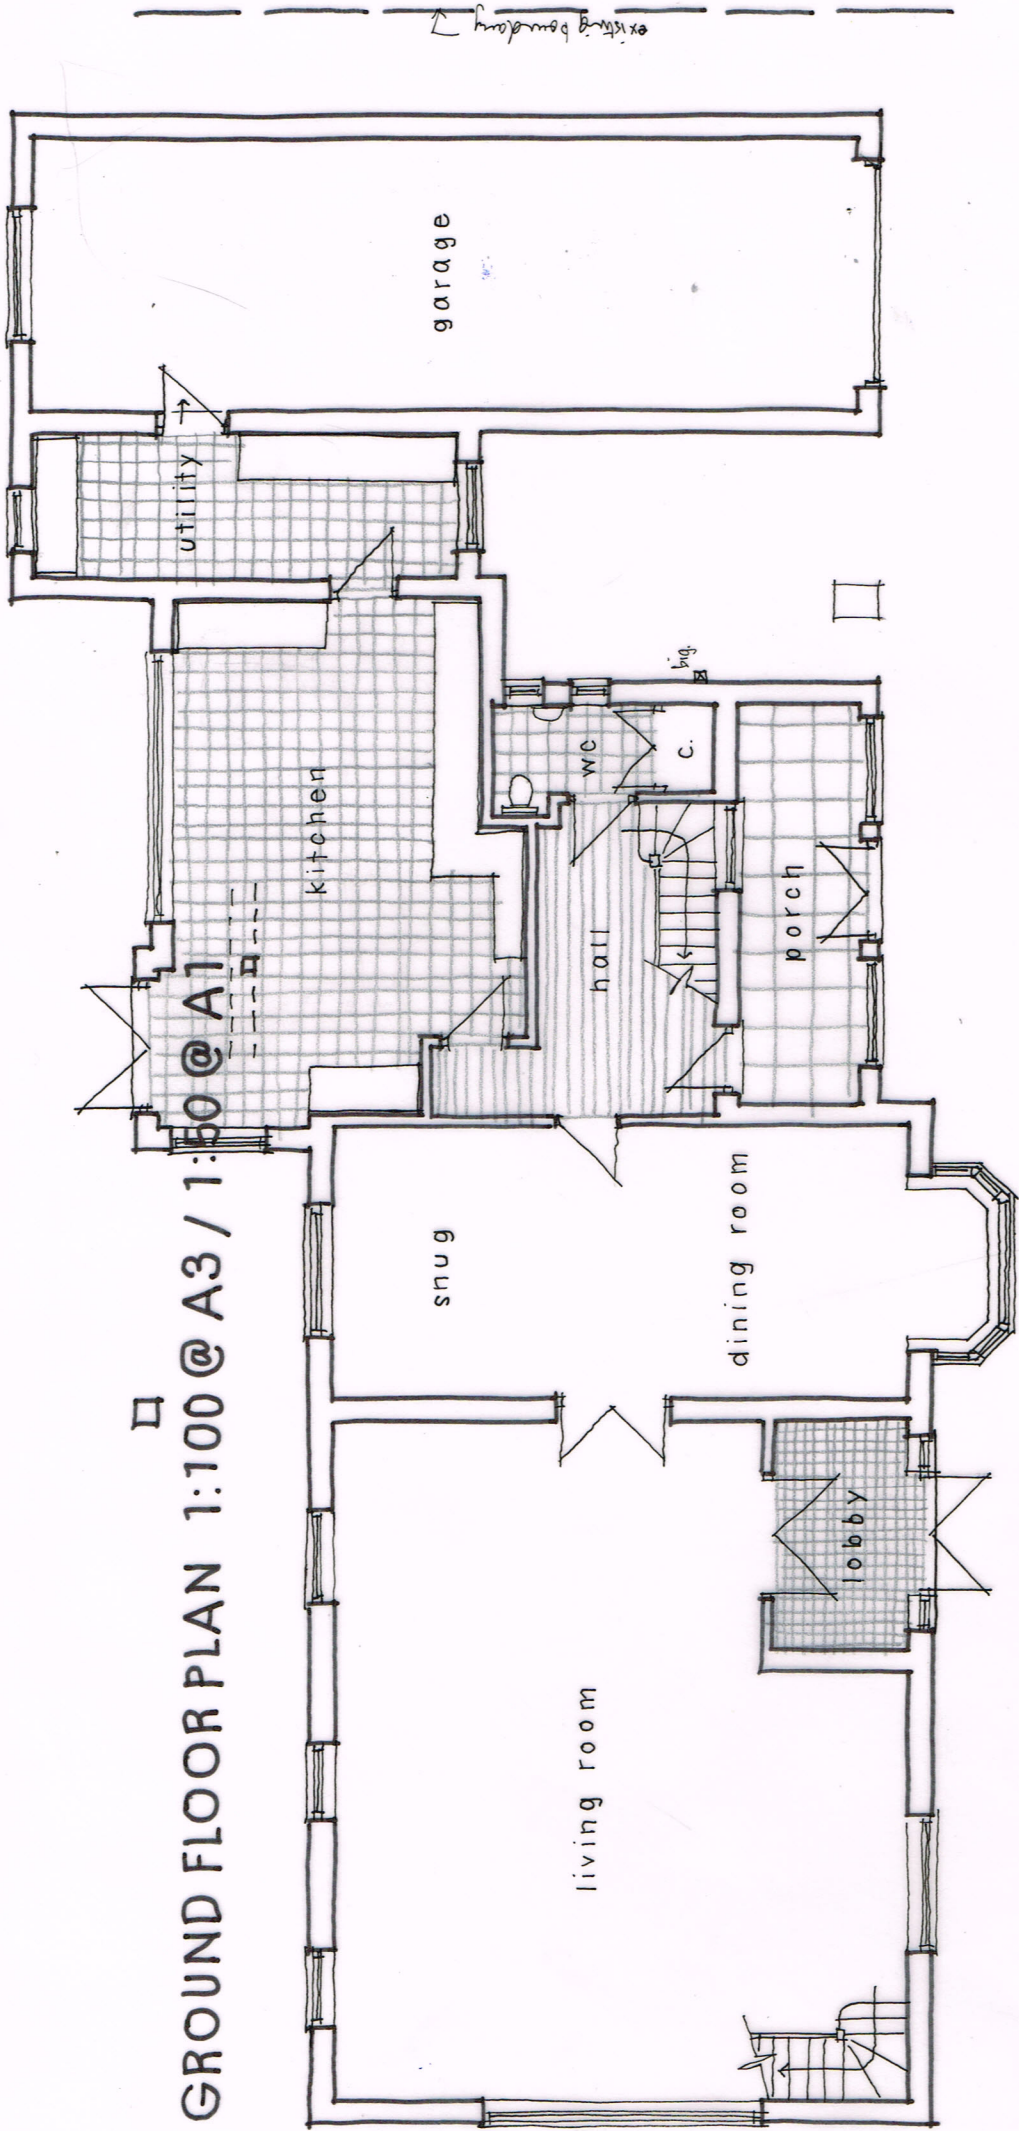


GROUND FLOOR PLAN 1:100 @ A3 / 1:50 @ A1

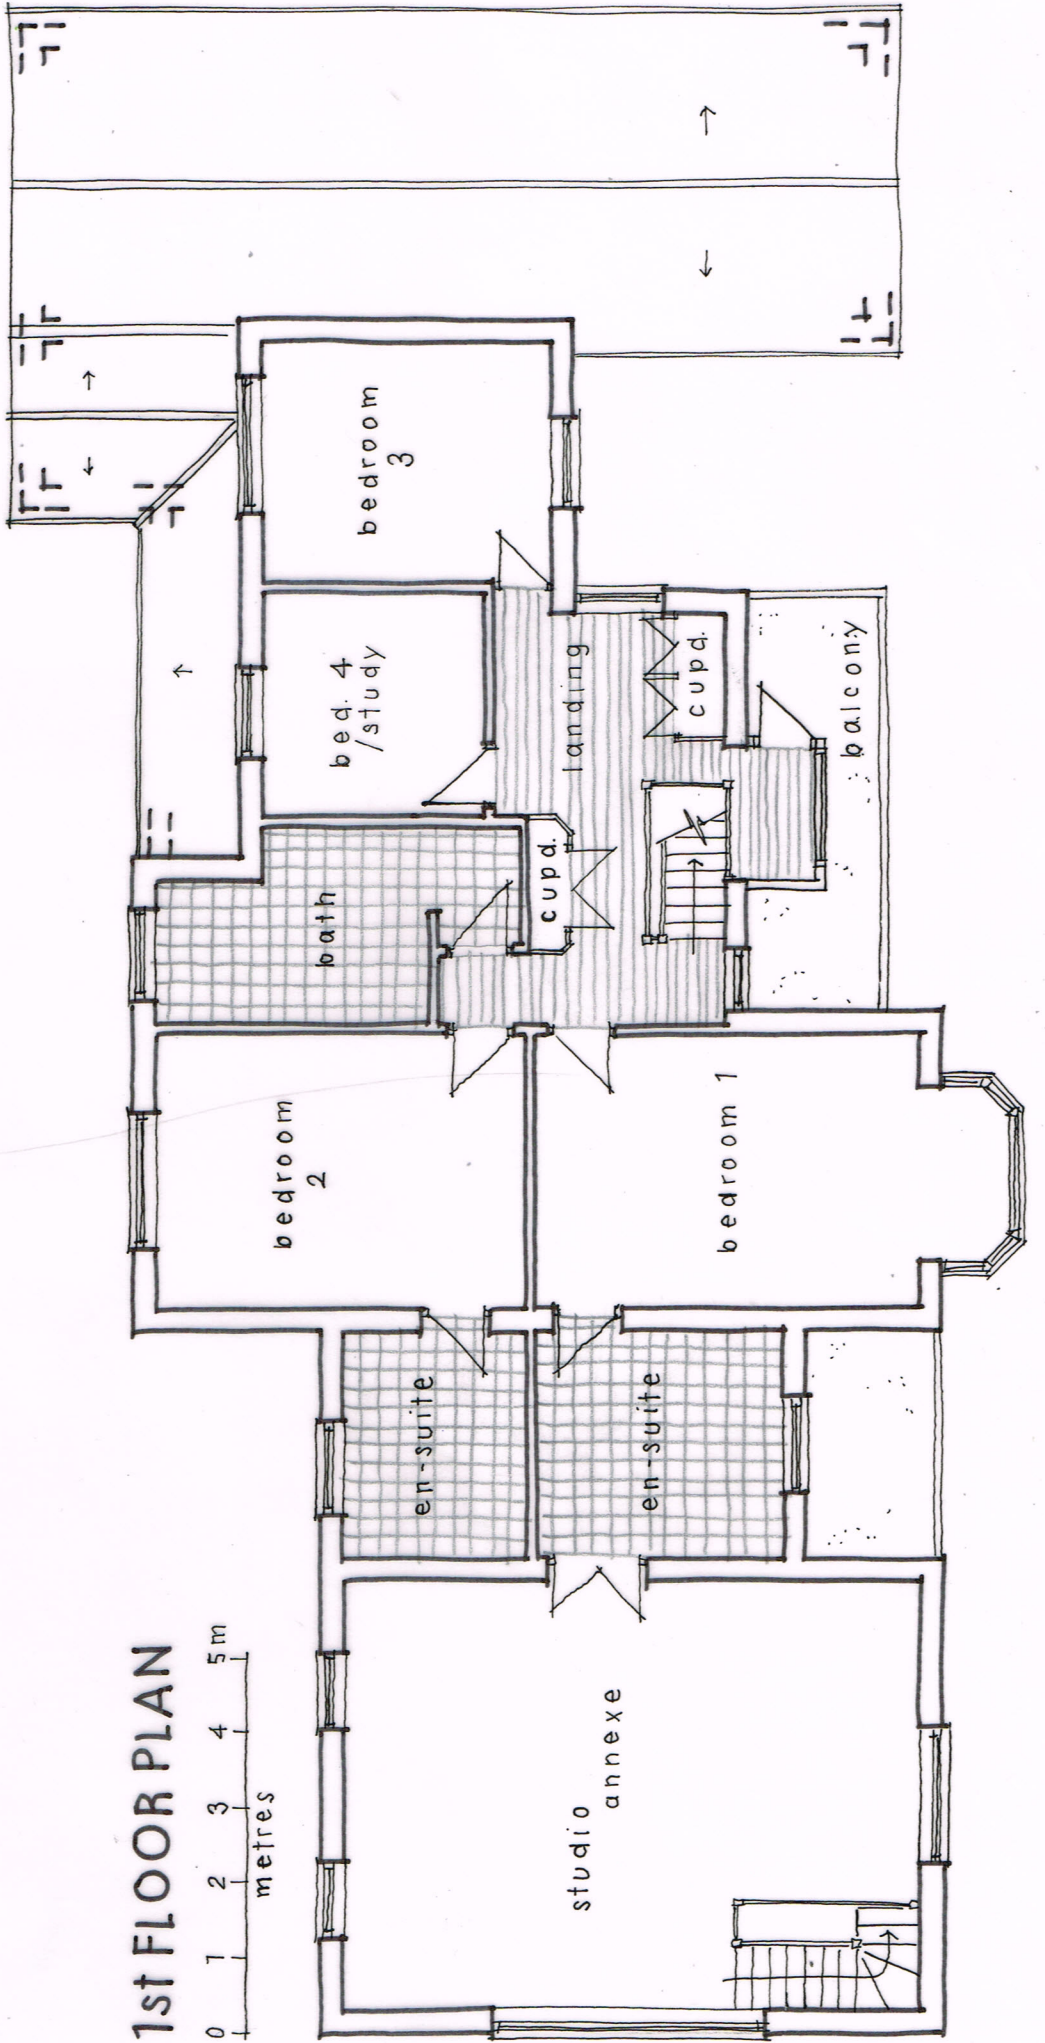

1st FLOOR PLAN

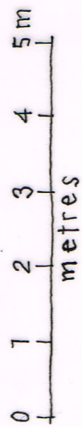

LONG GABLES, GORSE AVENUE,
 KINGSTON GORSE, EAST PRESTON