




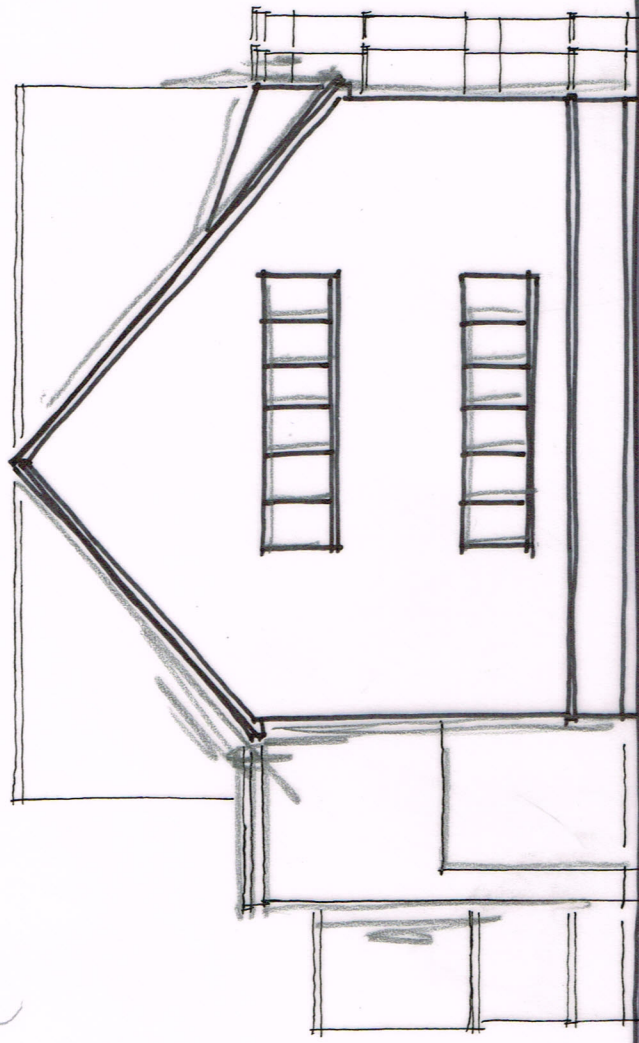


SIDE (w)

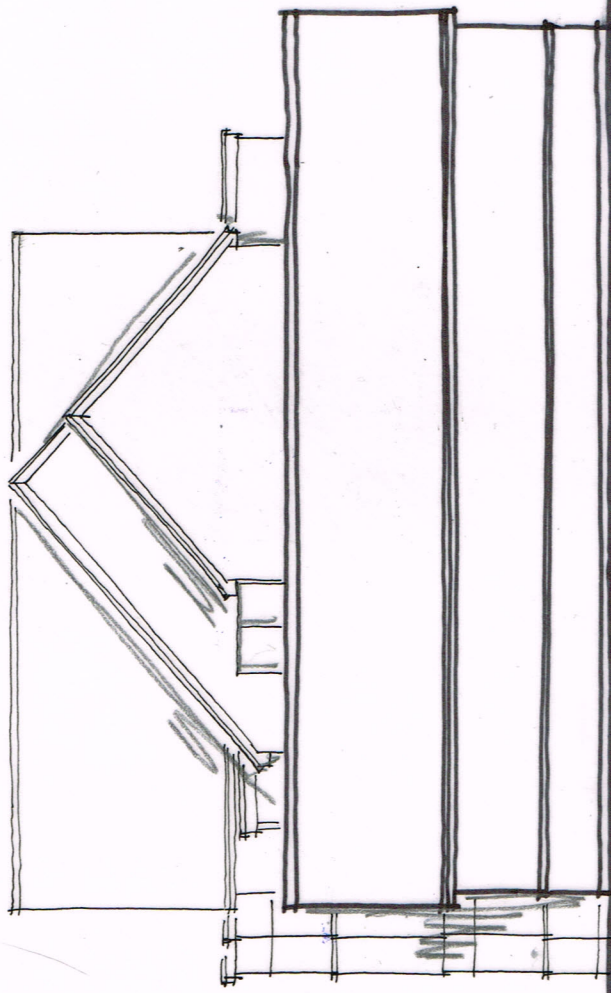

SIDE (e)

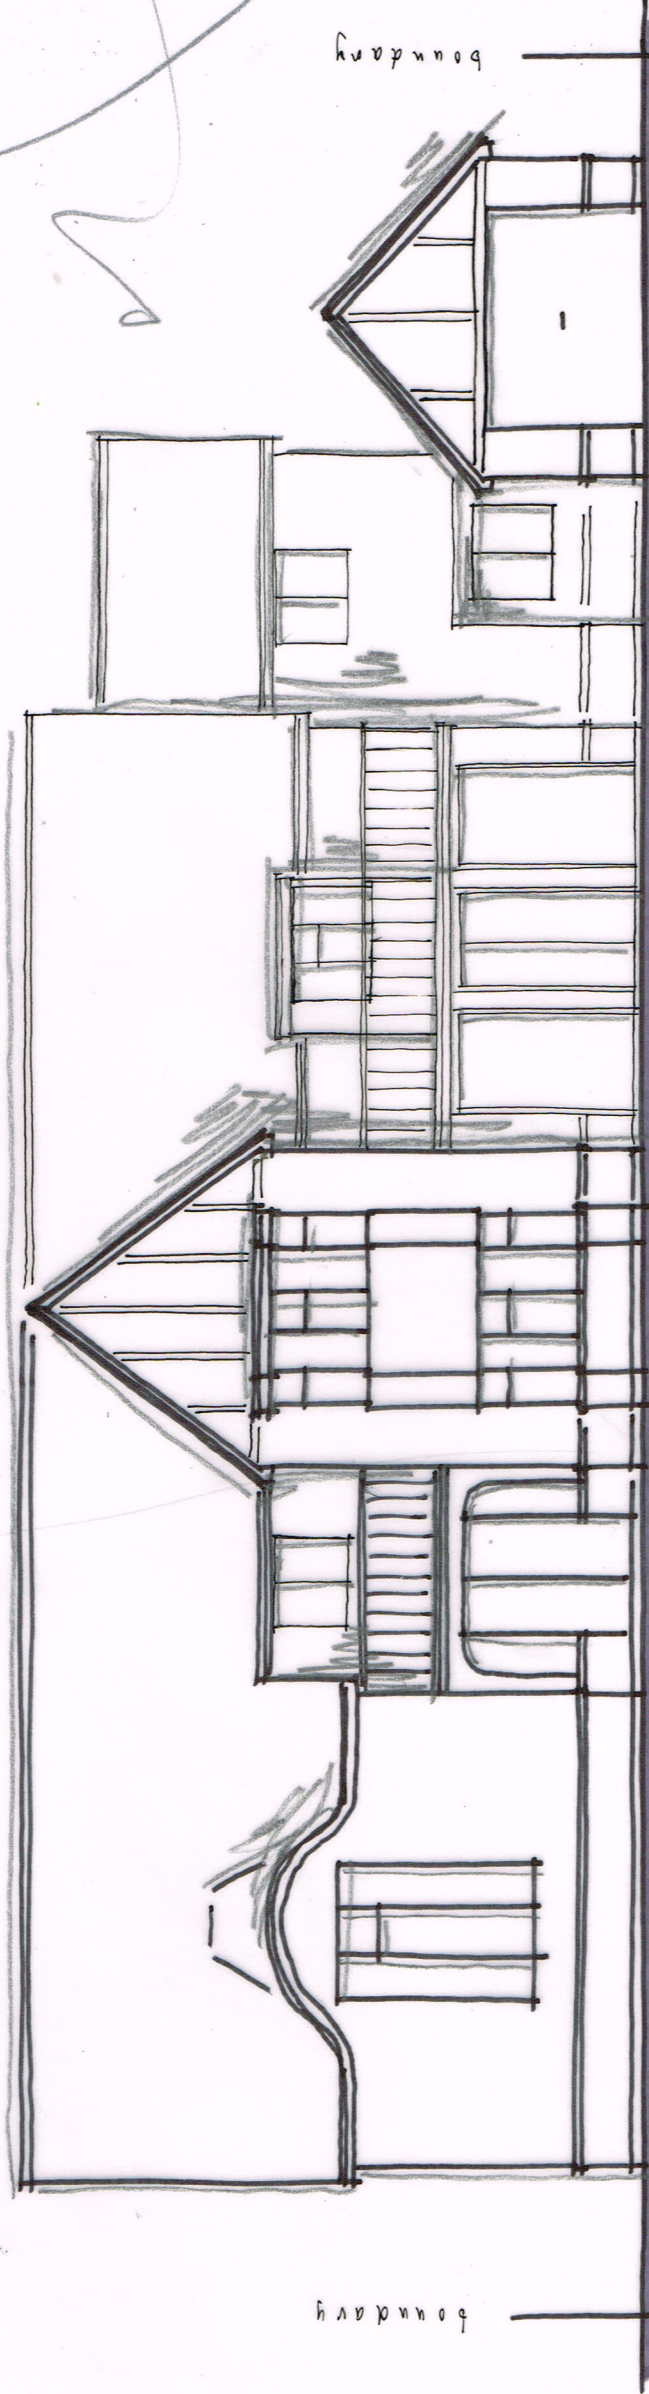

FRONT ELEVATION 1:100 @ A3 / 1:50 @ A1

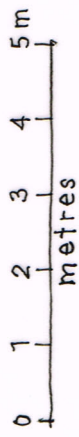

Wayne Gander MCIAT
Architectural Technologist
98 Durrington Lane
Worthing
West Sussex BN13 2RQ
Tel. 01903 694817

LONG GABLES, GORSE AVENUE, KINGSTON GORSE,
EAST PRESTON
Existing details 02
Aug 2019