




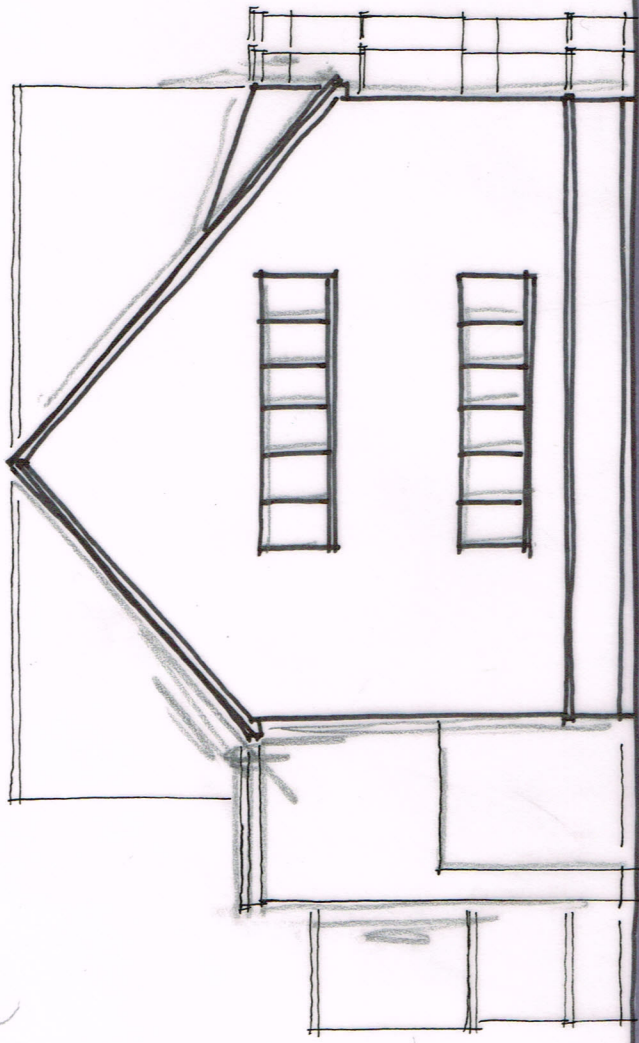

SIDE (w)

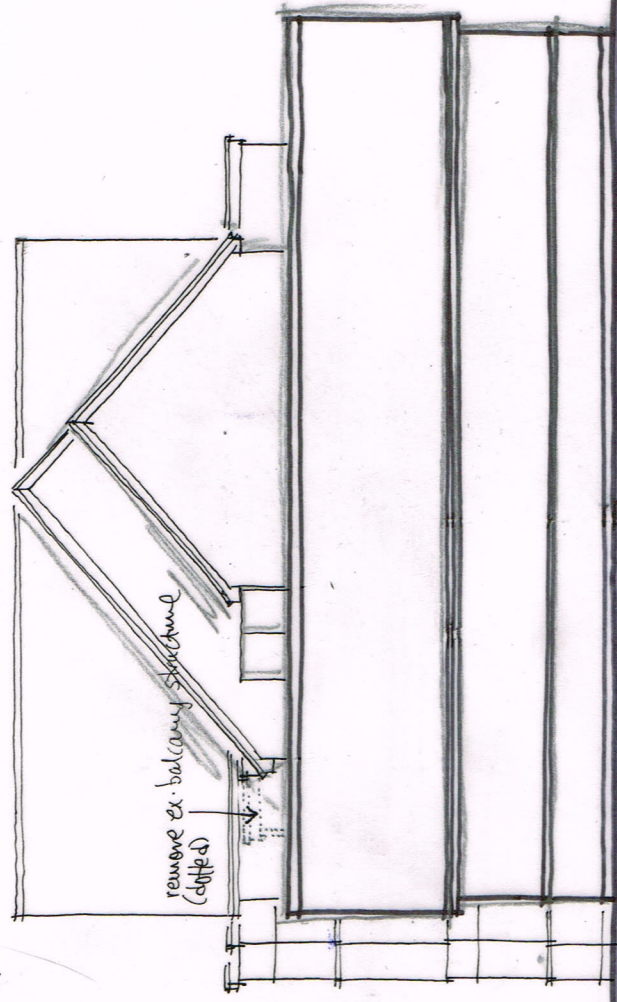

SIDE (e)

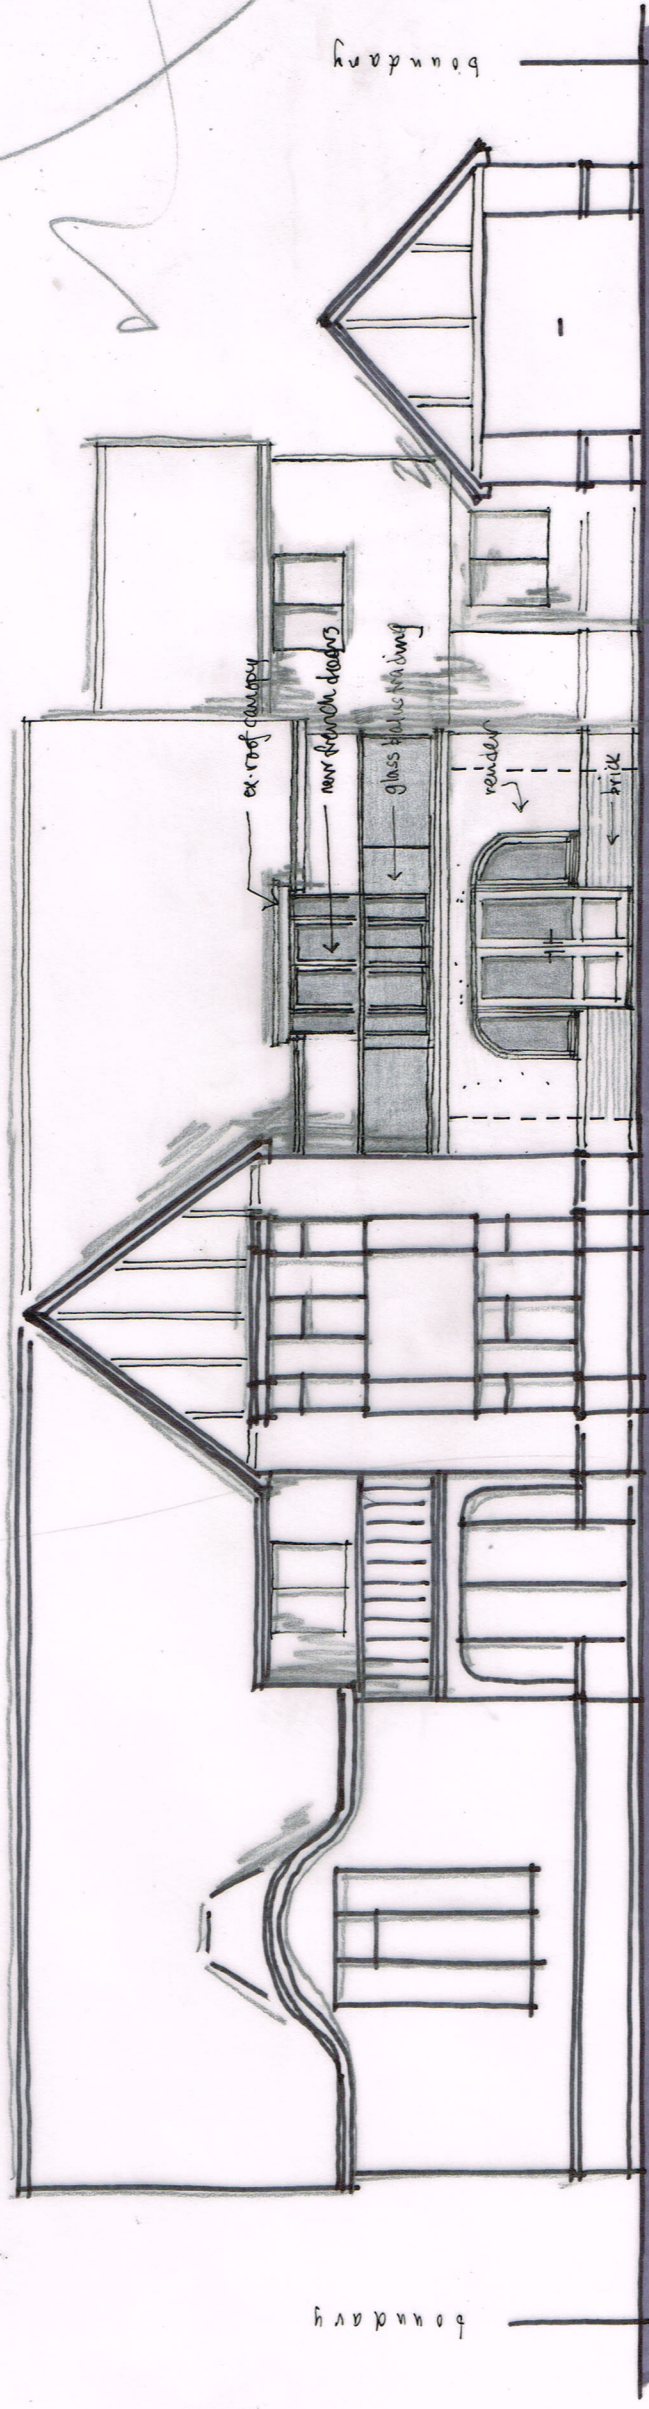

FRONT ELEVATION 1:100 @ A3 / 1:50 @ A1

0 1 2 3 4 5 metres

B: existing balcony structure removed Oct-19.
Revisions A: canopy + new balcony omitted, entrance door amended 24/9/19

Wayne Gander MCIAT
Architectural Technologist
98 Durrington Lane
Worthing
West Sussex BN13 2RQ
Tel. 01903 694817

LONG GABLES, GORSE AVENUE, KINGSTON GORSE,
EAST PRESTON
Proposals 06 B
Aug 2019