


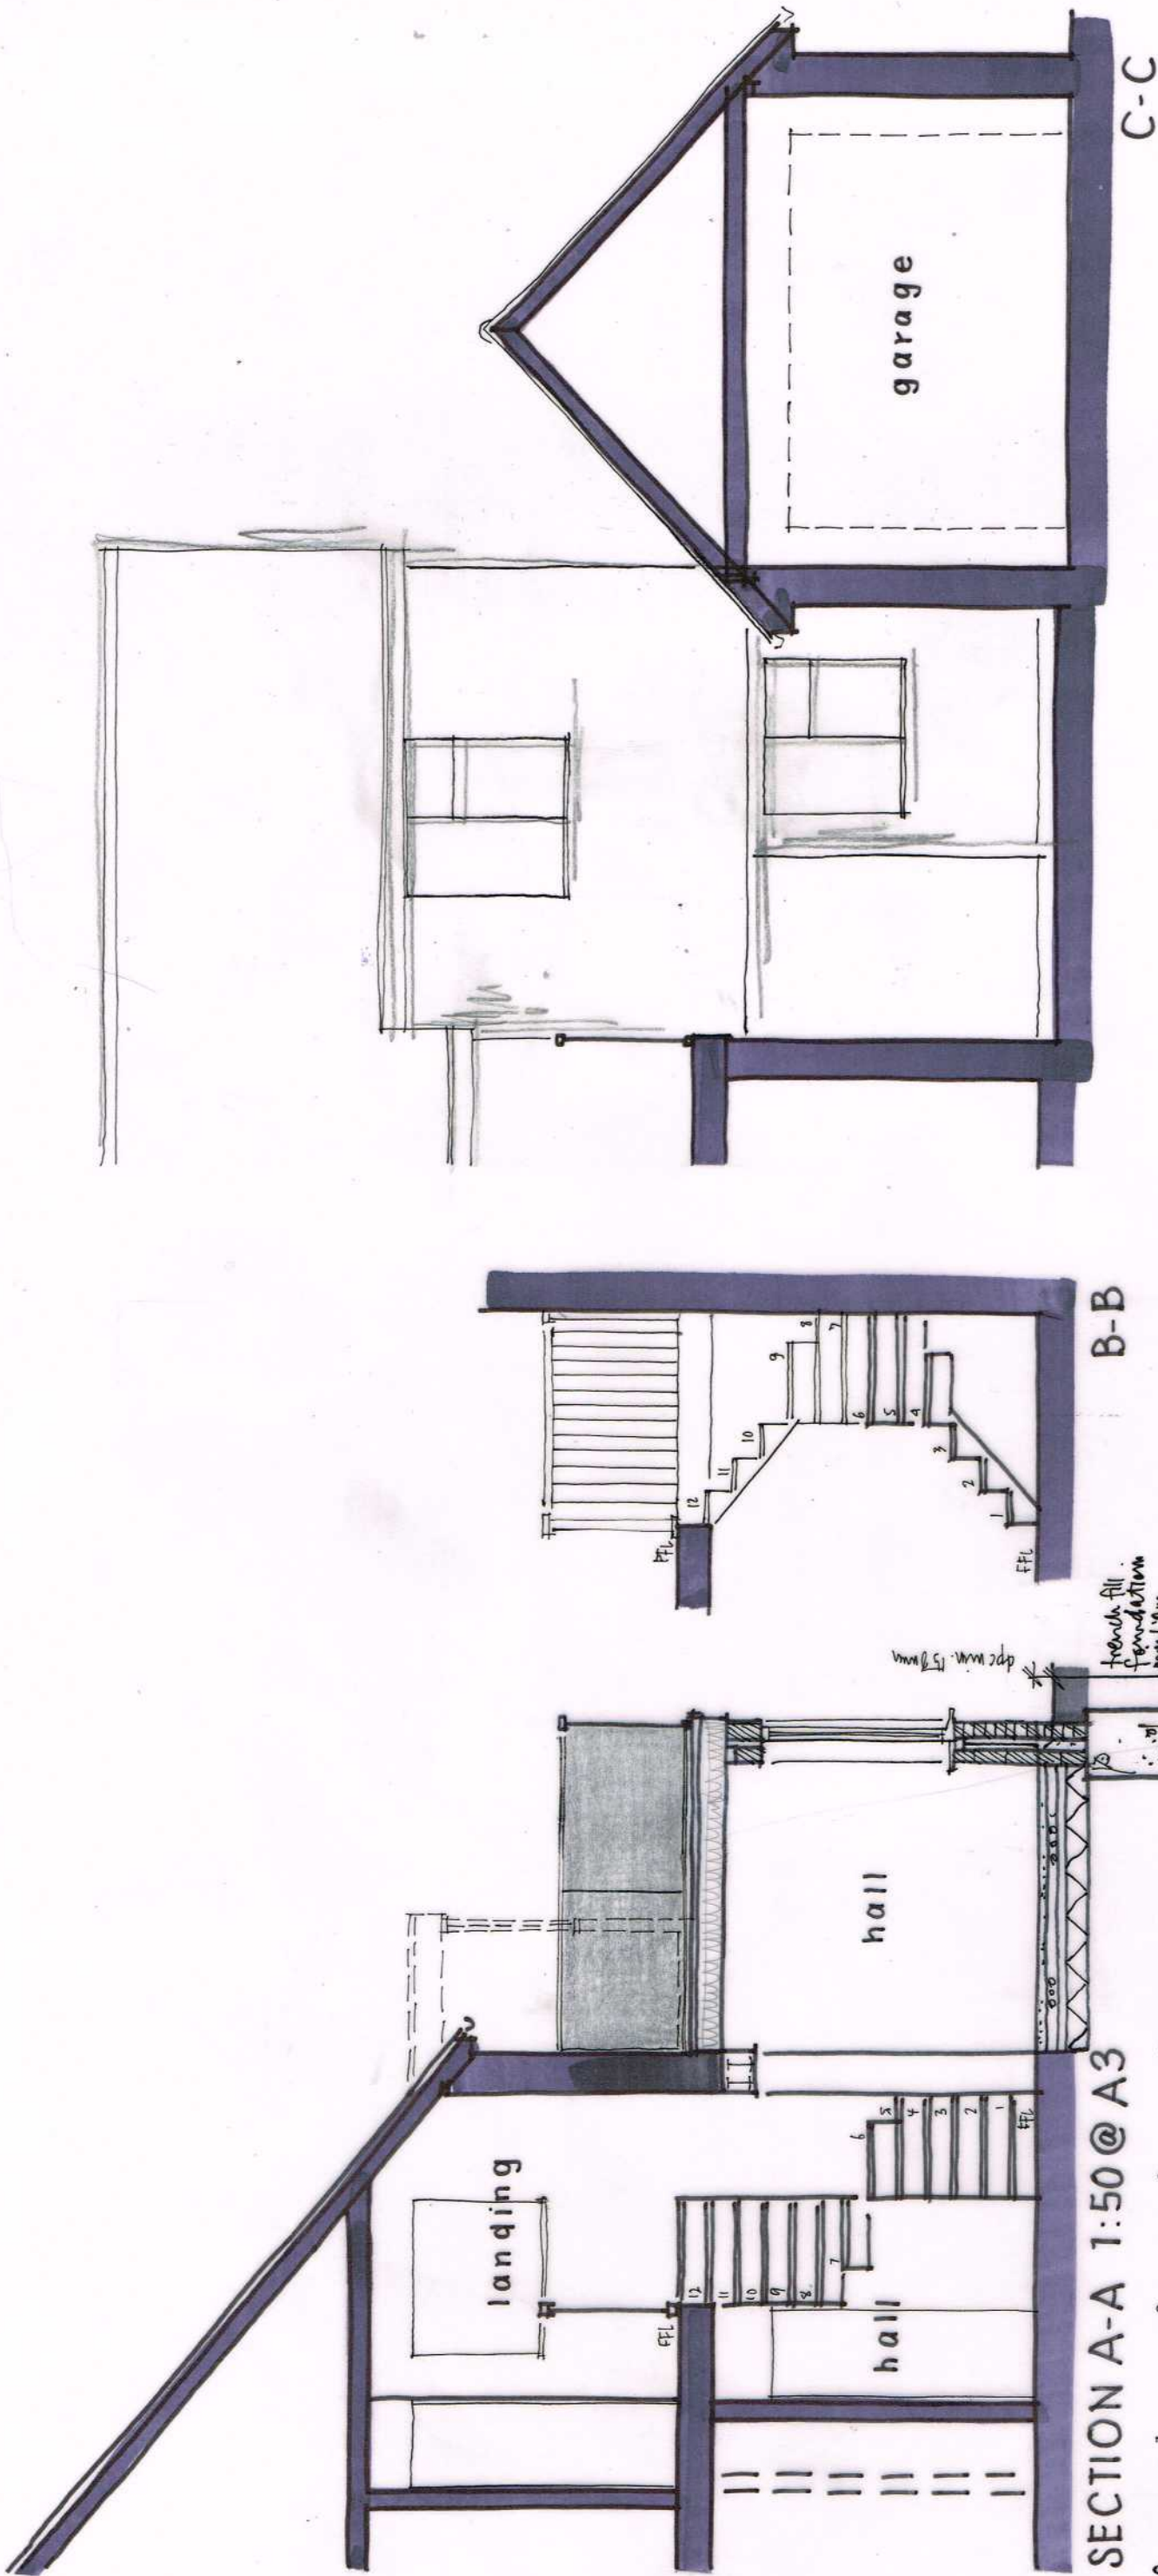

Revisions B - porch/hall/balcony enlarges (Section A-A) 28/2/20
 A - carpet/balcony outlets 24/9/19

LONG GABLES, GORSE AVENUE, KINGSTON GORSE,
 EAST PRESTON
 Proposals 05 B Aug 2019

Wayne Gander MCIAT
 Architectural Technologist
 98 Durrington Lane
 Worthing
 West Sussex BN13 2RQ
 Tel. 01903 694817