

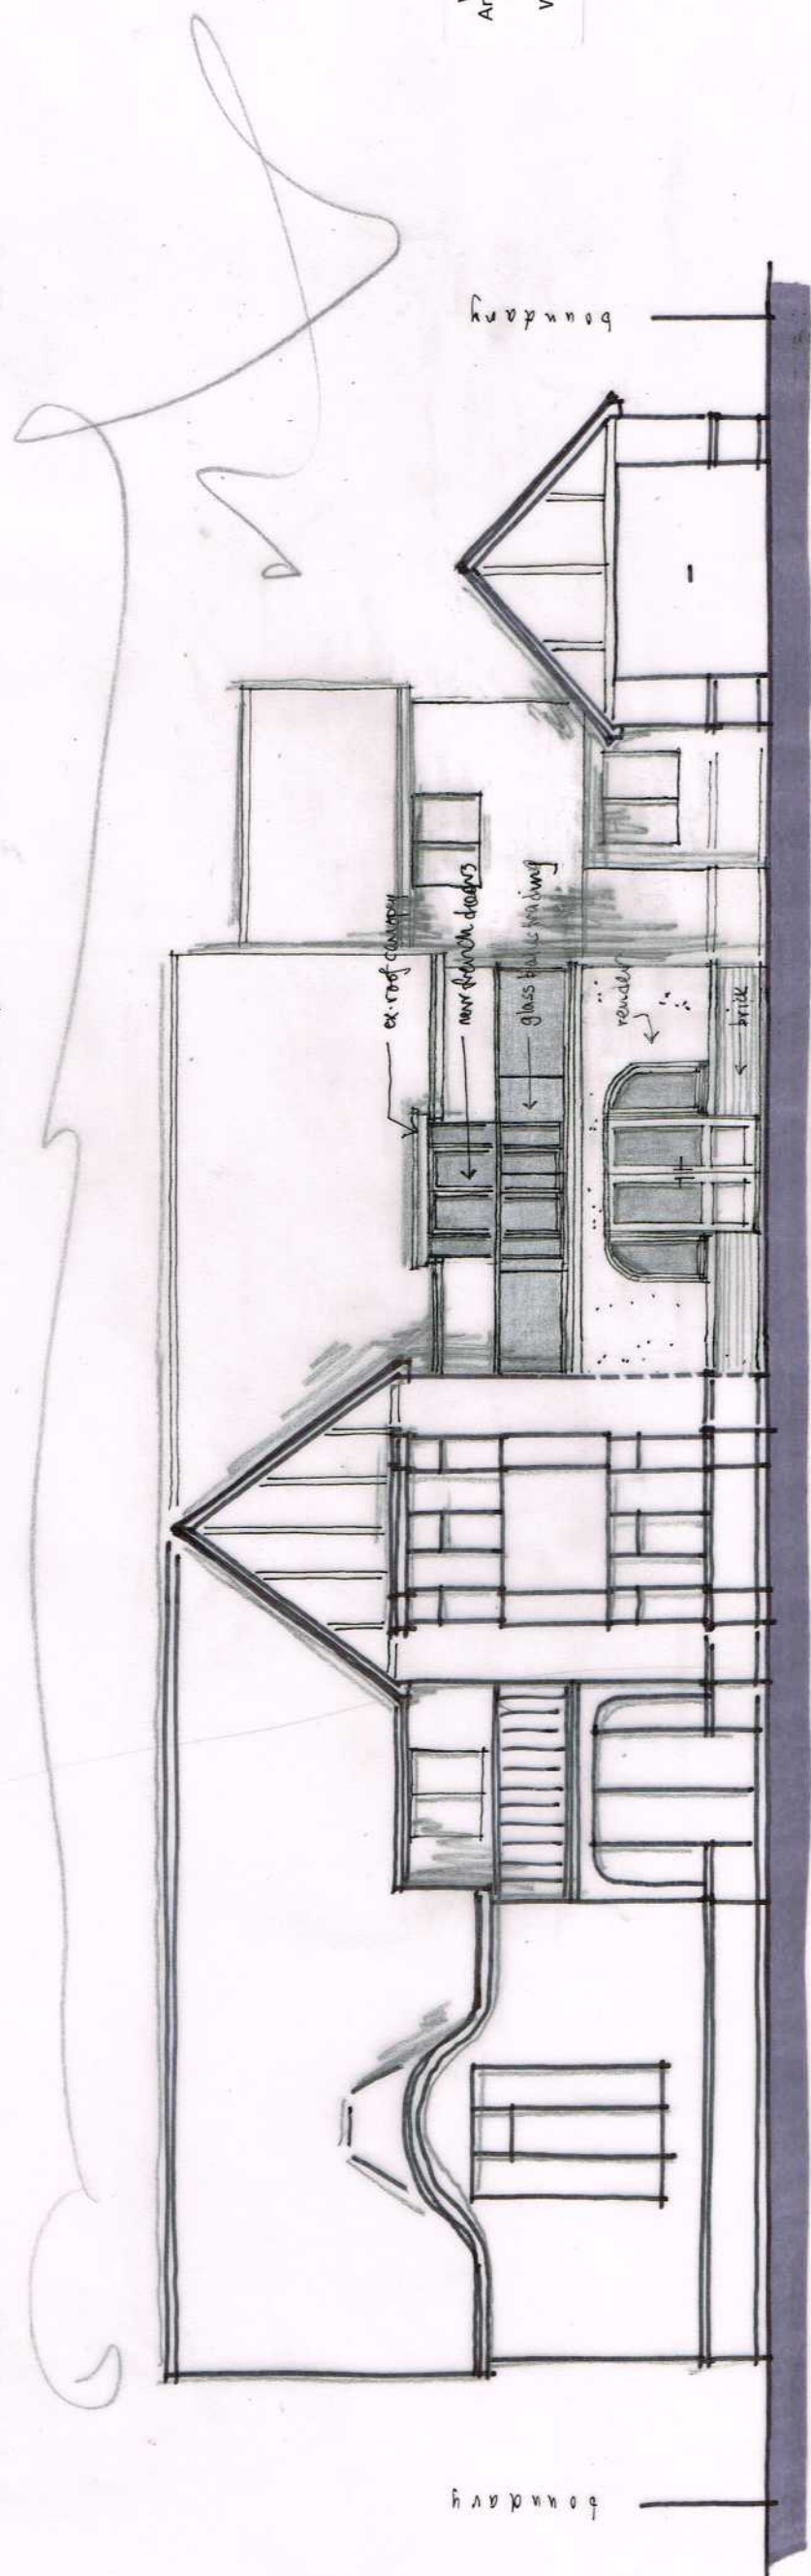


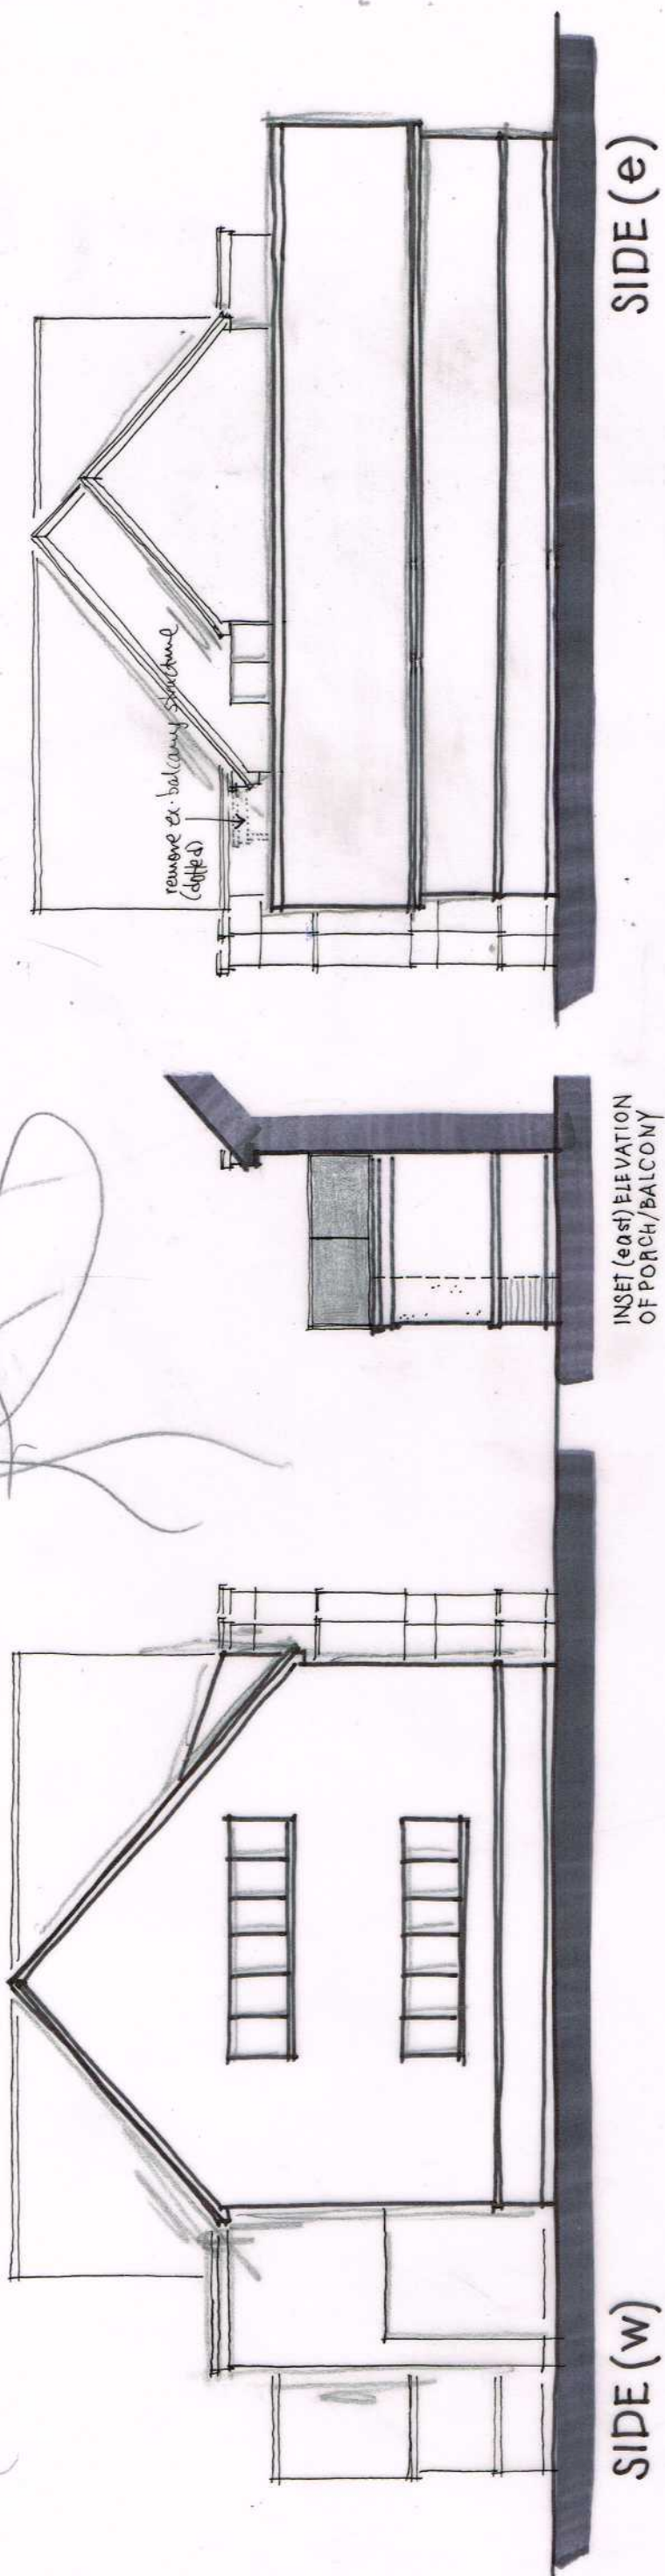

FRONT ELEVATION 1:100 @ A3 / 1:50 @ A1

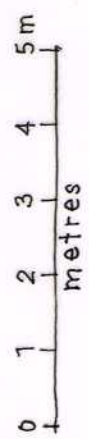

C: porch amended, west elevation added 28/12/20
B: existing balcony structure removed 08/19.
Revisions A: carport + new balcony added, entrance door amended 24/9/19

Wayne Gander MCIAT
Architectural Technologist
98 Durrington Lane
Worthing
West Sussex BN13 2RQ
Tel. 01903 694817

LONG GABLES, GORSE AVENUE, KINGSTON GORSE,
EAST PRESTON

Proposals 06 C

Aug 2019