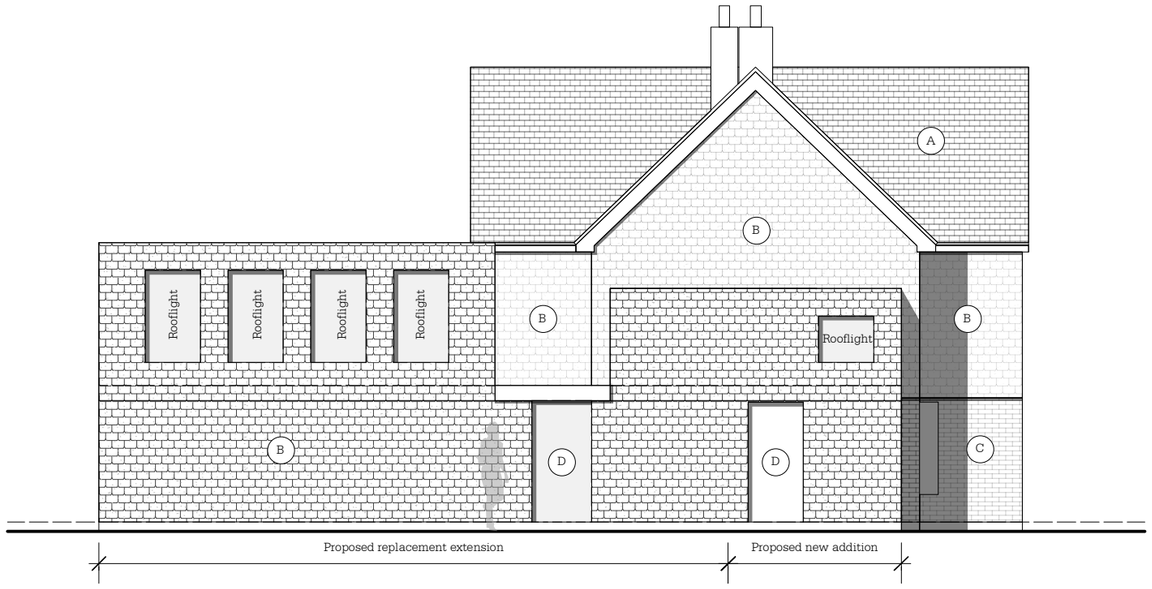

1 Proposed East Elevation
Scale: 1:100

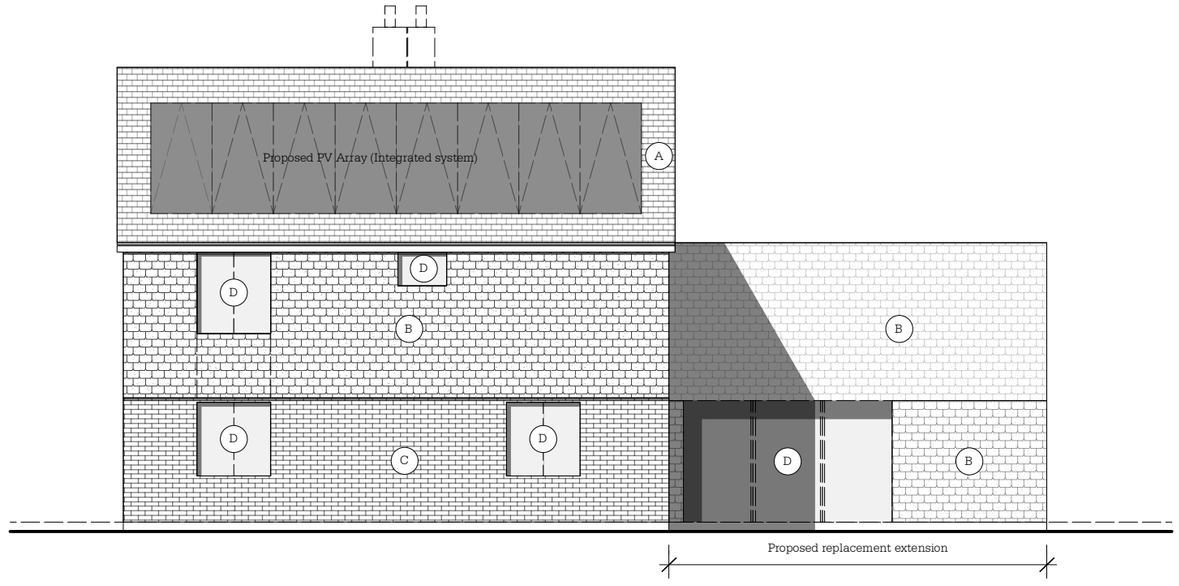

2 Proposed West Elevation
Scale: 1:100

PROPOSED MATERIALS :

A. Clay blue brindle roof tiles

B. Clay ornamental hubng tiles

C. Limewashed masonry

D. Aluminium framed glazing

E. Galvanised rainwater goods

Studio Webb
ARCHITECTS LIMITED

radley Suite, Ednaston Park
ainters Lane, Ednaston DE6

: +44 (0)7814 451 688

: info@studio-webb.co.uk
/ : www.studio-webb.co.uk

FOR
Ginny Cooper

PROJECT NAME
8 Coastal Road

SCALE / PAPER SZIE
1:100

1m 2m 3m 4m 5m 10m

This drawing is the property of Studio Webb Architects Ltd. Copyright is reserved & this drawing is issued on the condition that it is not copied, reproduced, retained or disclosed to any unauthorised person, either wholly or in part, without our consent. Do not scale from this drawing, check all dimensions on site. If in any doubt, contact the author.

REV	DATE	REVISION NOTES
-	-	-
-	-	-
-	-	-
-	-	-
-	-	-
-	-	-

DRAWING TITLE	PROJECT NO.	DRAWING NO.
Proposed East and West Elevations	**21012**	**GE.01**
STATUS	DATE	REVISION
PLANNING	**03.2025**	**-**