
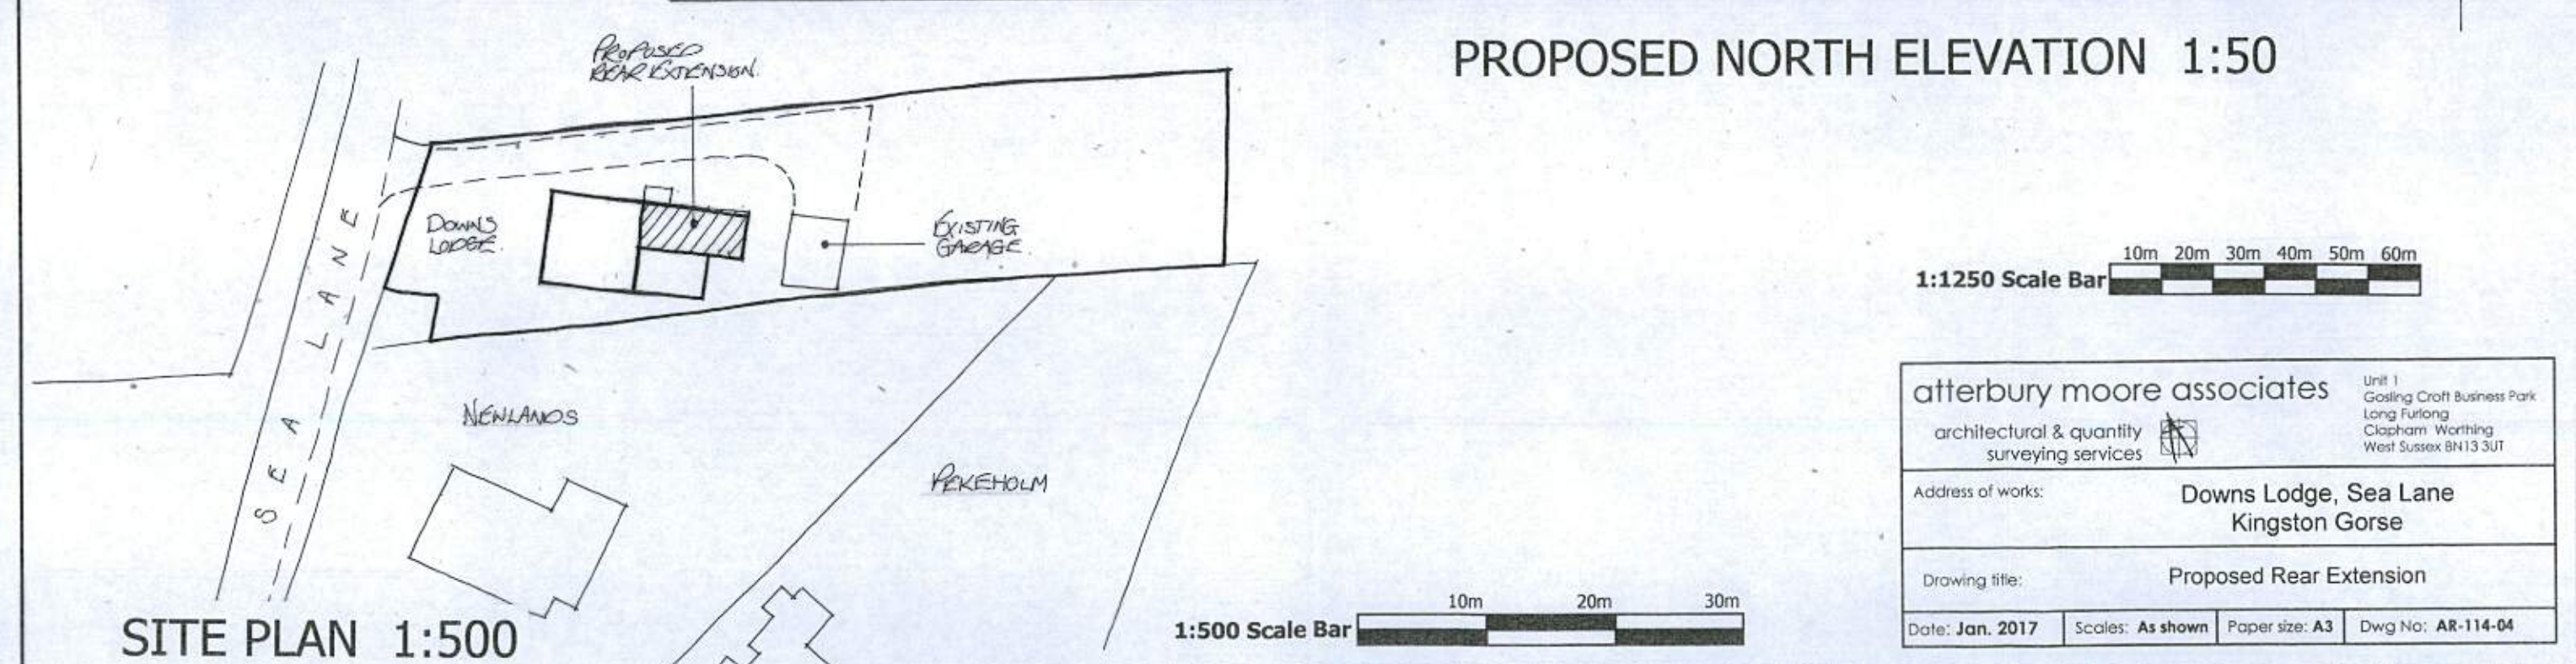


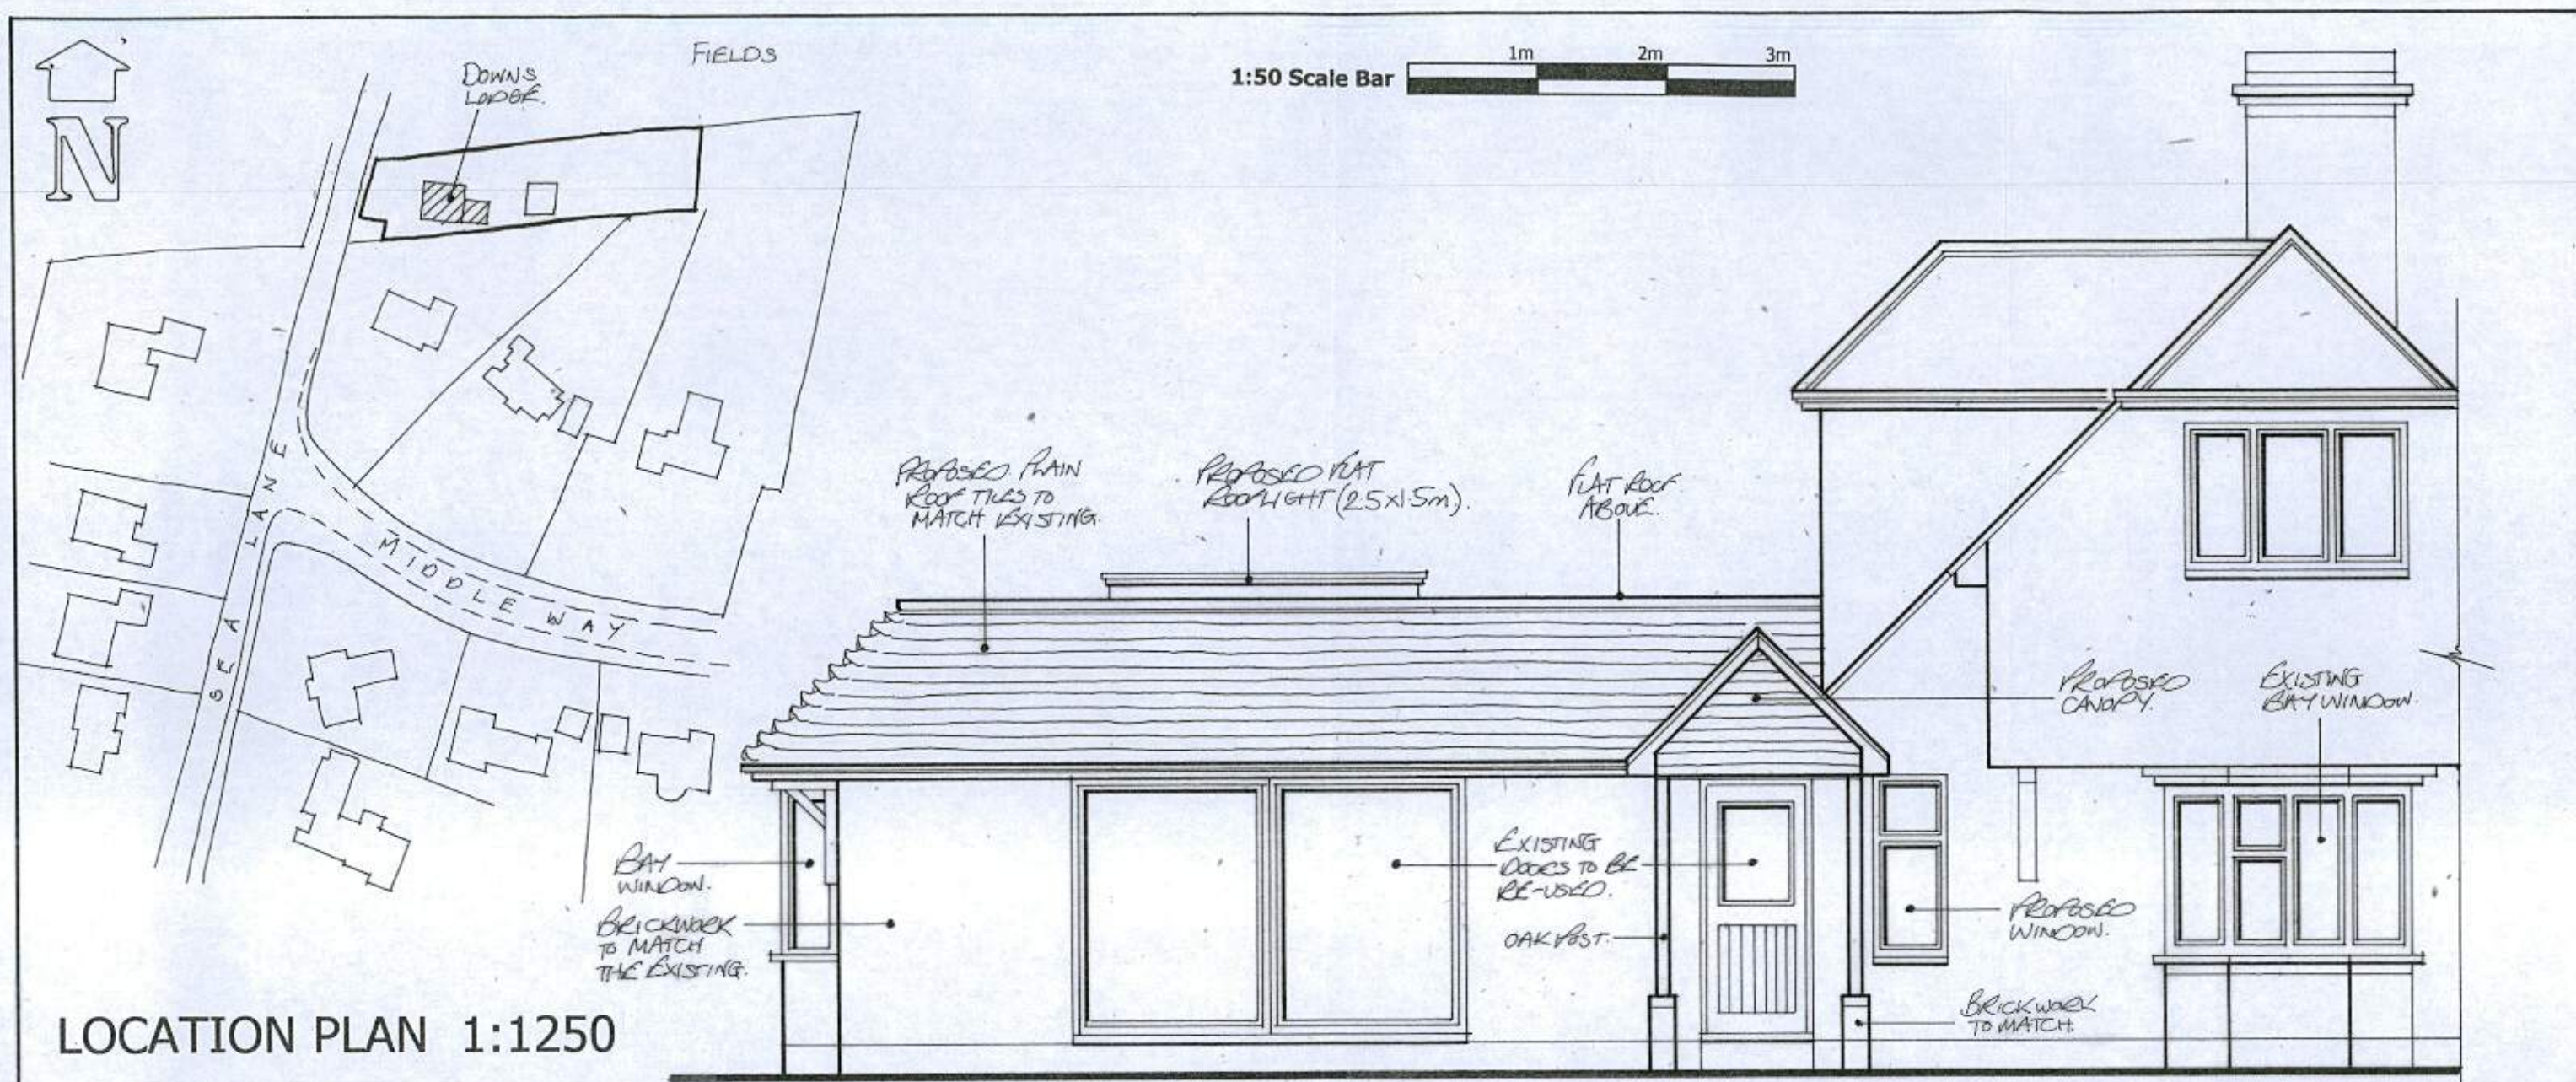

1:1250 Scale Bar 10m 20m 30m 40m 50m 60m

atterbury moore associates architectural & quantity surveying services		Unit 1 Gosling Craft Business Park Long Furlong Clapham Worthing West Sussex BN13 3UT	
Address of works:		Downs Lodge, Sea Lane Kingston Gorse	
Drawing title:		Proposed Rear Extension	
Date: Jan. 2017	Scales: As shown	Paper size: A3	Dwg No: AR-114-04

1:500 Scale Bar 10m 20m 30m