




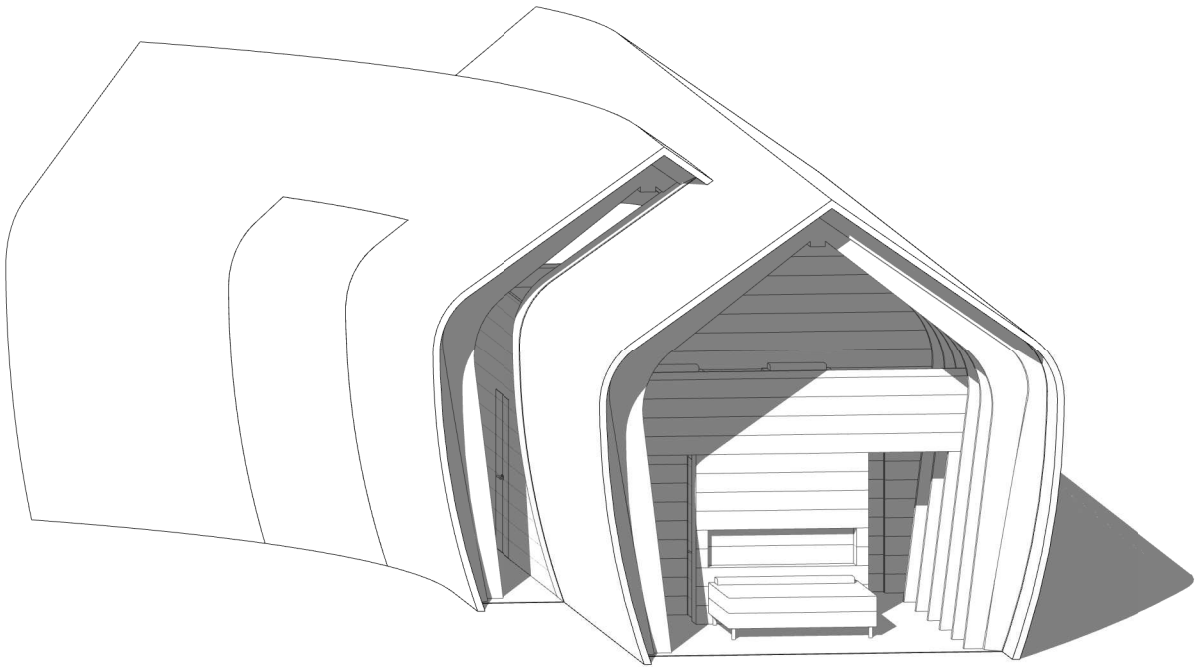


3D LOOKING FROM WEST

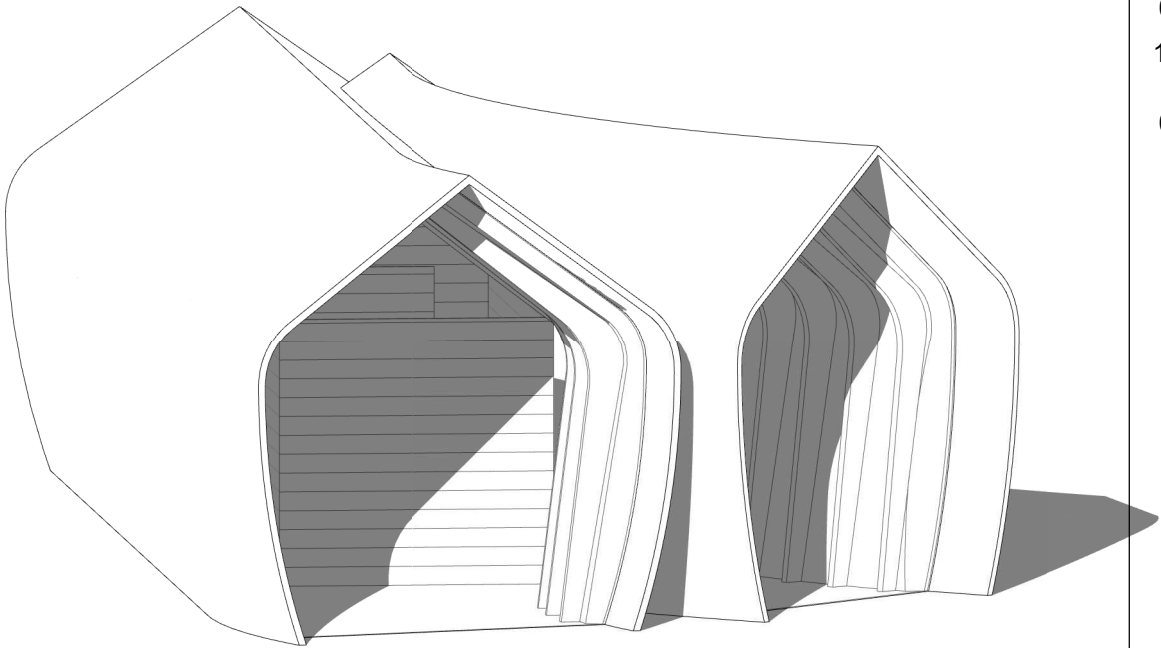

3D LOOKING FROM SOUTH-EAST

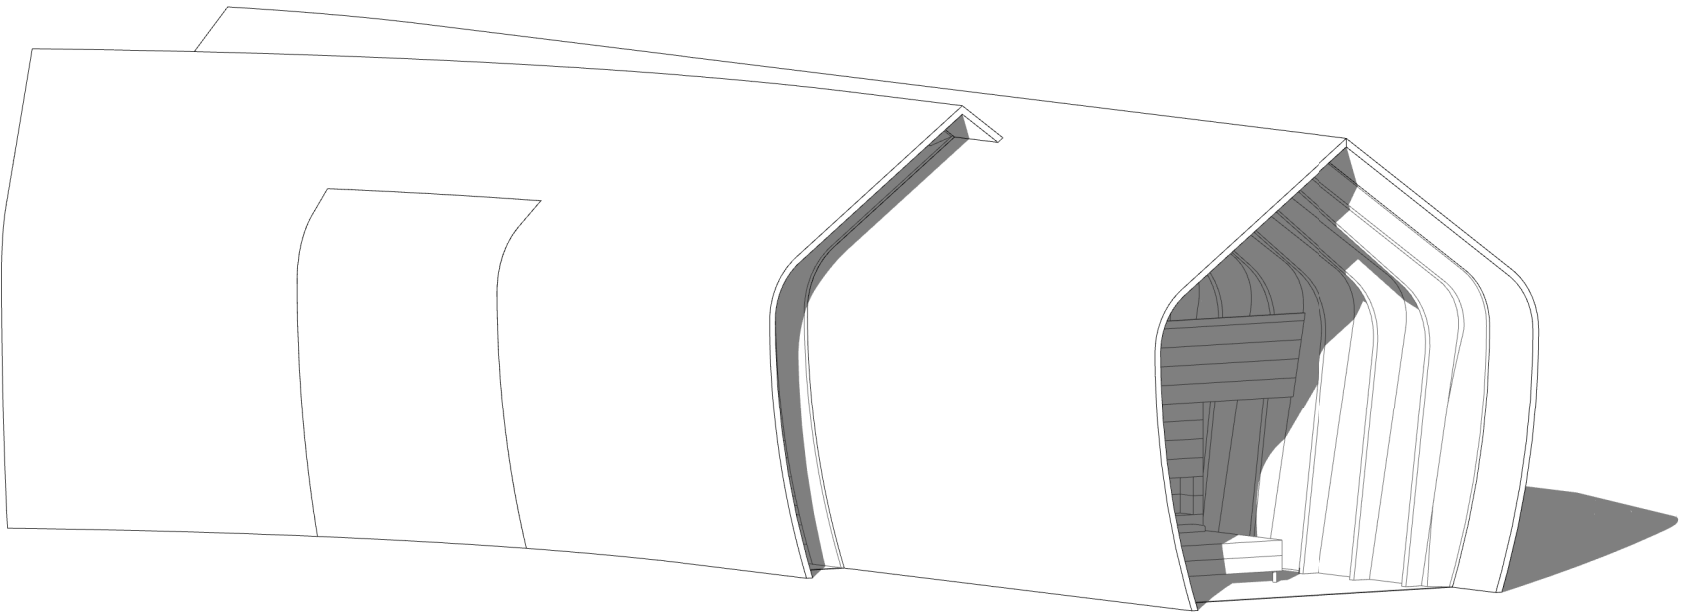

3D LOOKING FROM NORTH

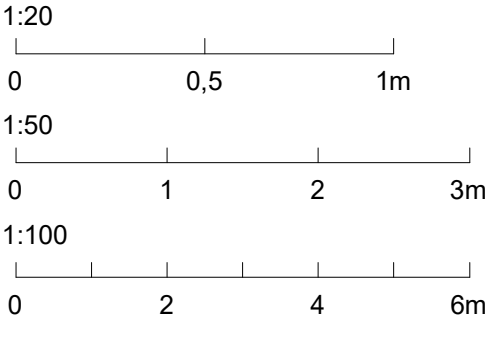

DISCLAIMER:
All dimensions in millimetres unless otherwise noted
Nico Warr Architects shall be notified in writing of any discrepancies
The drawing is protected under copyright and shall not be reproduced in part or whole without prior expressed permission of Nico Warr Architects

REV:	DATE:	DESCRIPTION:	BY:
00	22.8.18	Planning Application	CM

PLANNING

Project:
Littlehampton
Middle Way, BN16 1SB

Drawing Title:
3D VIEWS 1

Scale (@ A3):

Date:
22.8.18

Drawn By:
CM

Job No.	Drawing No.	Revision
290	A1500	00

NICO WARR — ARCHITECTS

54 Great Western Studios
65 Alfred Road
London W2 5EU

+44 (0) 20 328 99 333
admin@nicowarr.com
www.nicowarr.com