


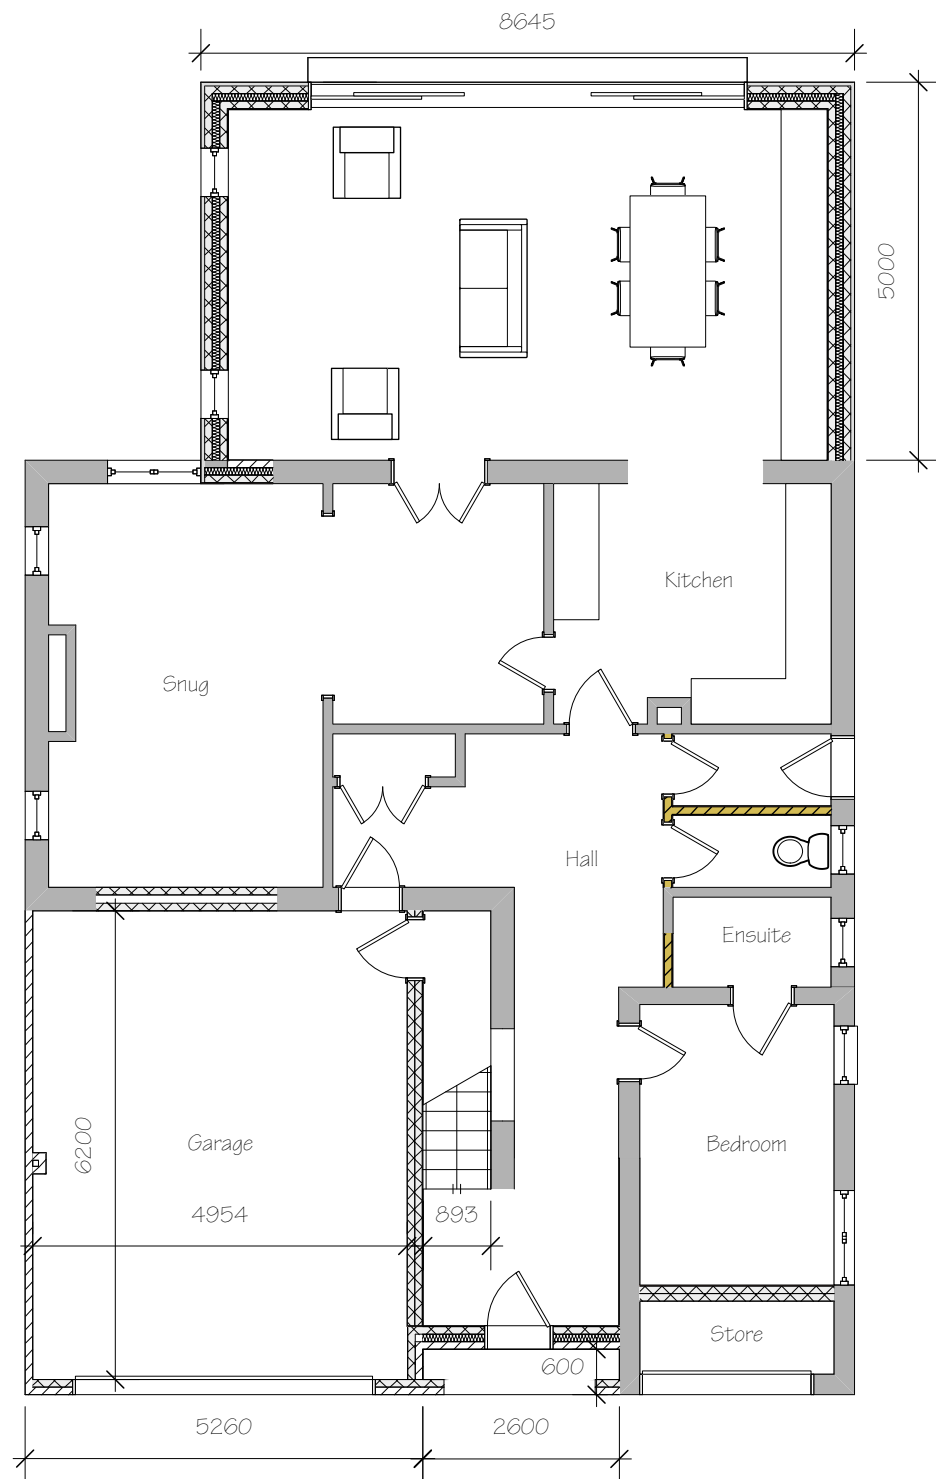


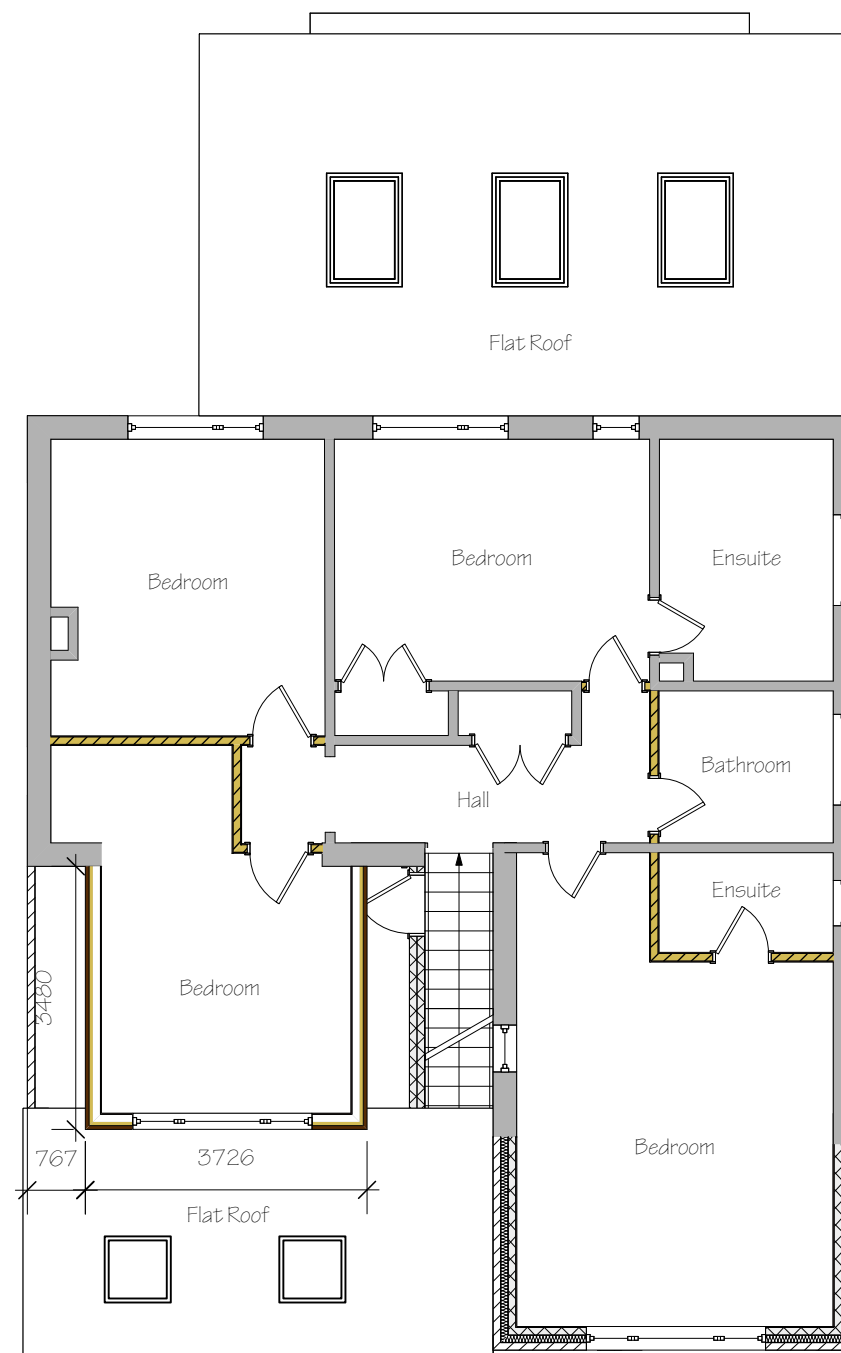

1 Ground Floor
Scale: 1:100

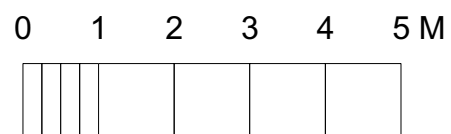

2 First Floor
Scale: 1:100

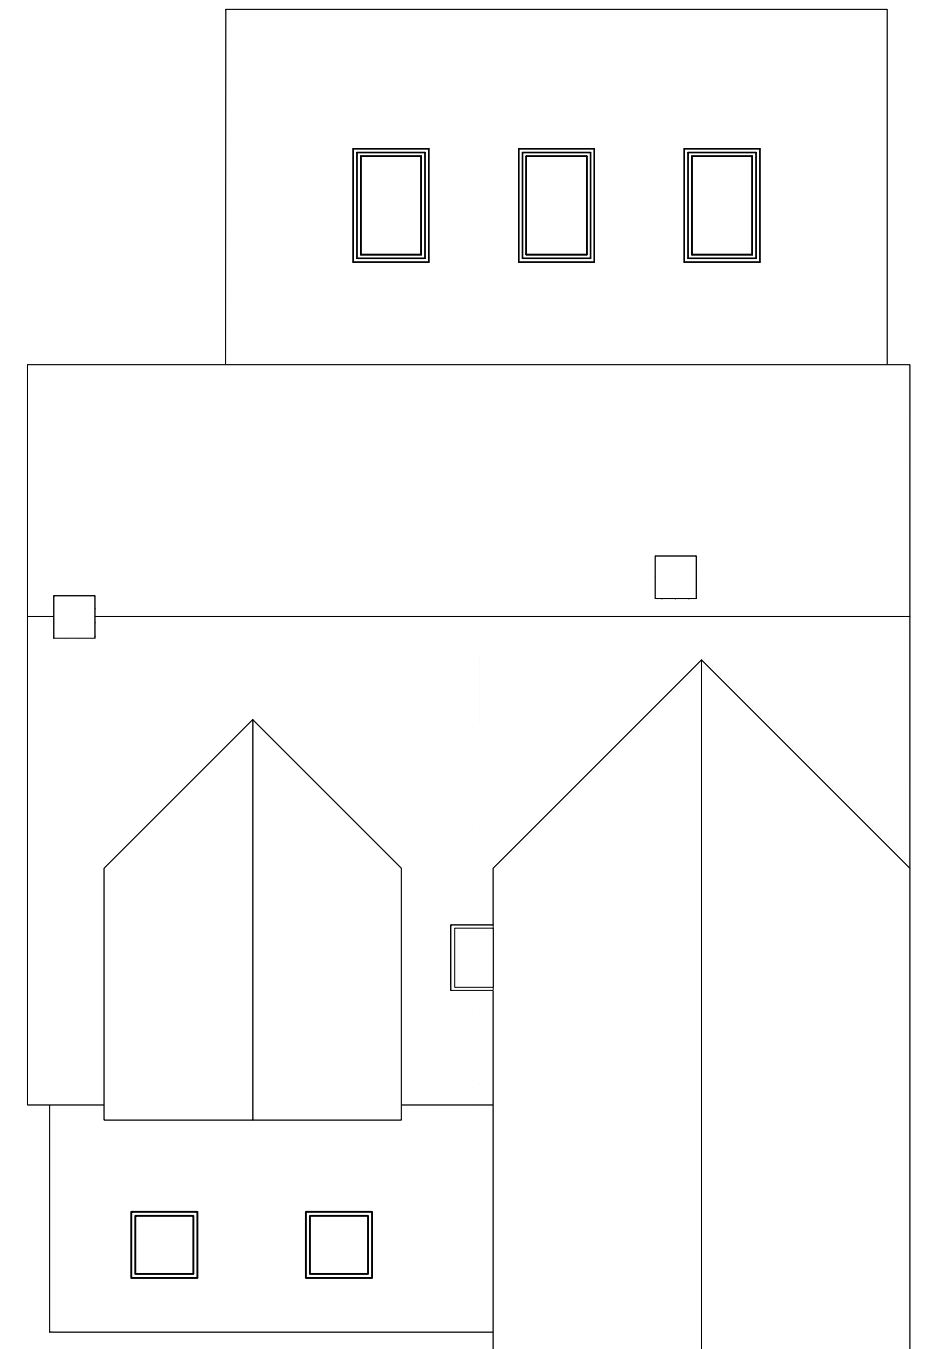

3 Roof
Scale: 1:100

TITLE Proposed Plans				
CLIENT Mr Searle				
PROJECT 68 Golden Avenue, East Preston BN16 1QU		DATE 16/02/2020	SCALE 1:100@A3	DRAWN KH
		DRAWING No. 2279-03		ISSUE A