




EXISTING BLOCK PLAN

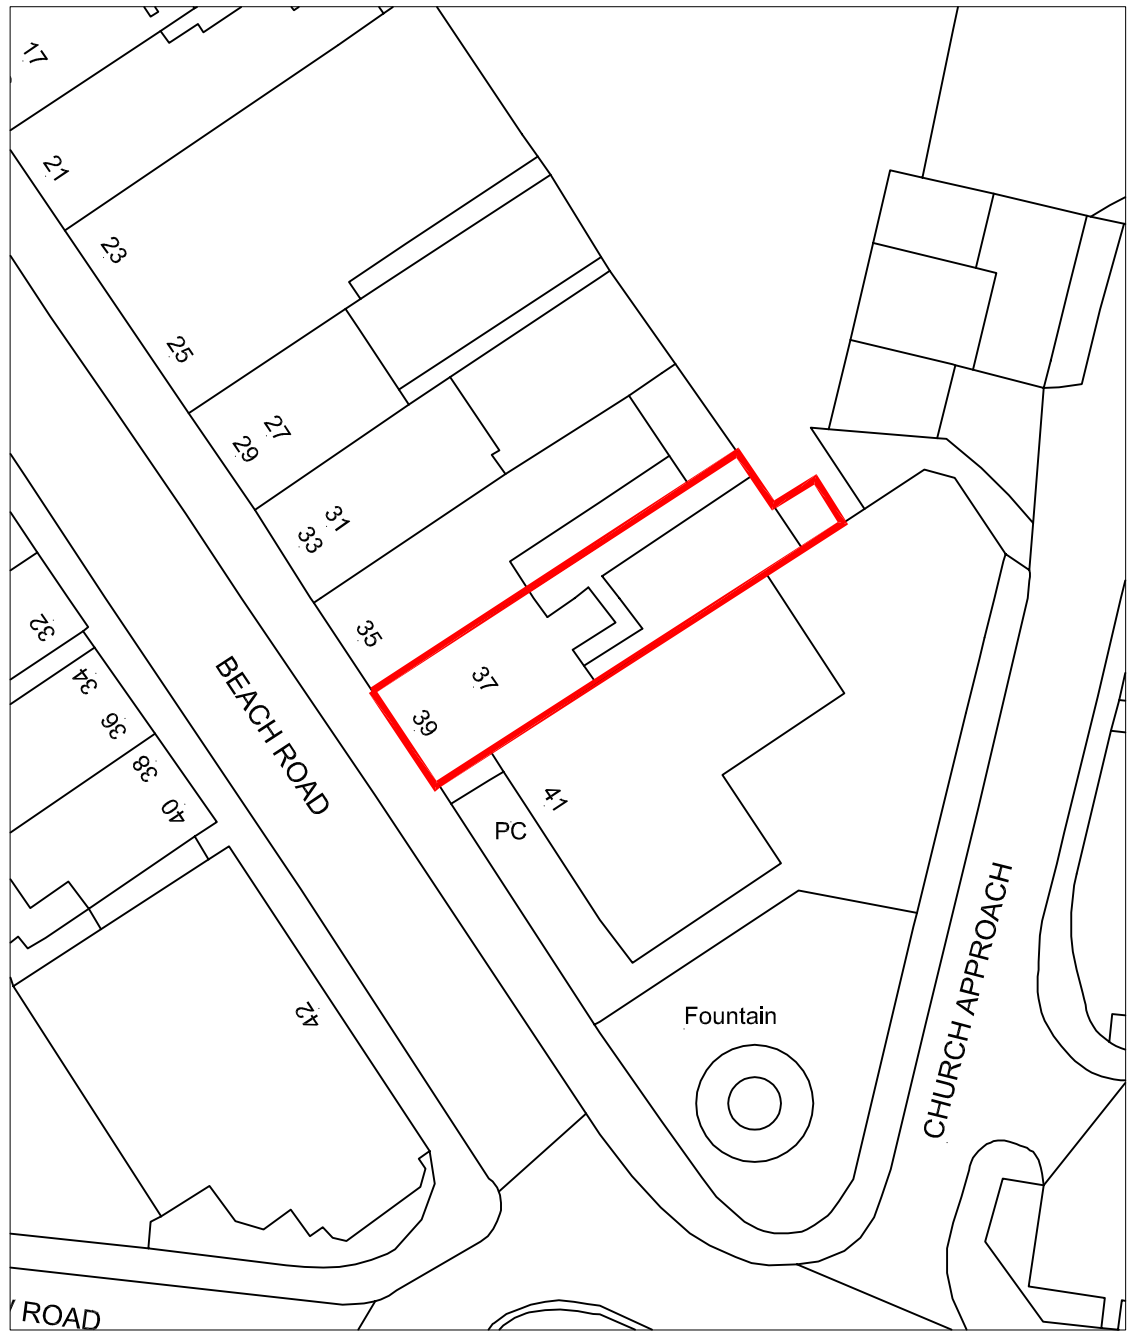

PROPOSED BLOCK PLAN

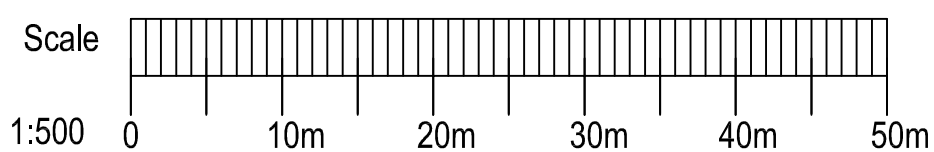

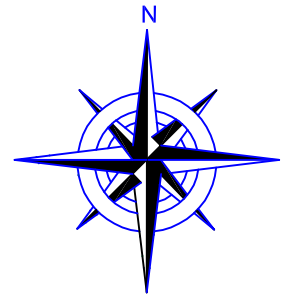

Disclaimer:
No Responsibility Or Liability Is Accepted
For COM Unless Otherwise Agreed In Writing.

CONTRACTORS SHOULD NOT SCALE OR USE THE DIMENSIONS SHOWN ON THIS DRAWING. ANY DIMENSIONS SHOULD BE VERIFIED FROM THE CONTRACTORS OWN MEASUREMENTS TAKEN ON SITE BEFORE THE MANUFACTURE OR INSTALLATION OF ANY MATERIALS.

THIS DRAWING IS THE PROPERTY OF GEMINI DRAWINGS LTD. IT SHOULD NOT BE COPIED OR ISSUED WITHOUT THEIR CONSENT.

Rev	Date	Revisions

Job Title

37-39 Beach Road
Littlehampton
West Sussex
BN17 5JA

Drawing Title

Block Plan

Gemini Drawings Ltd

32 Rosehill Road, Pevensey Bay, East Sussex BN24 6JA
Tel: 01323 769355 / 07960 869259
Email: geminidrawings@btinternet.com
www.geminidrawings.co.uk

Date 19/03/21

Scale 1:500 @ A3 (as illustrated)

Drg. No.	Rev.
BEACH/002	

Copyright

297 x 420 mm A3

ARUN DISTRICT COUNCIL LU/100/21/PL