
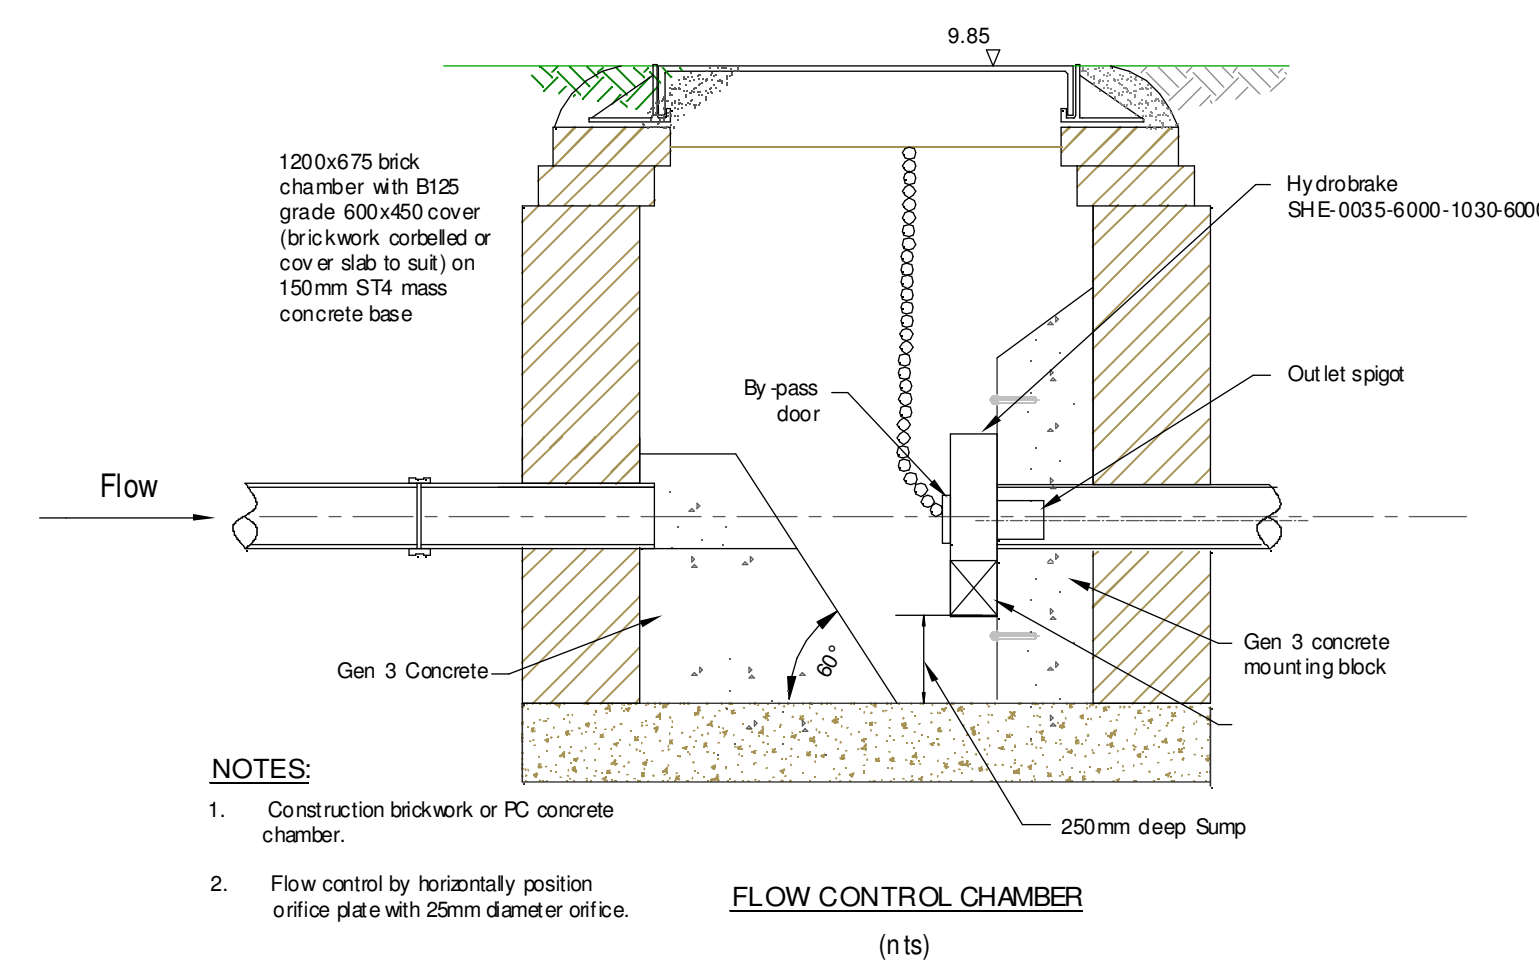
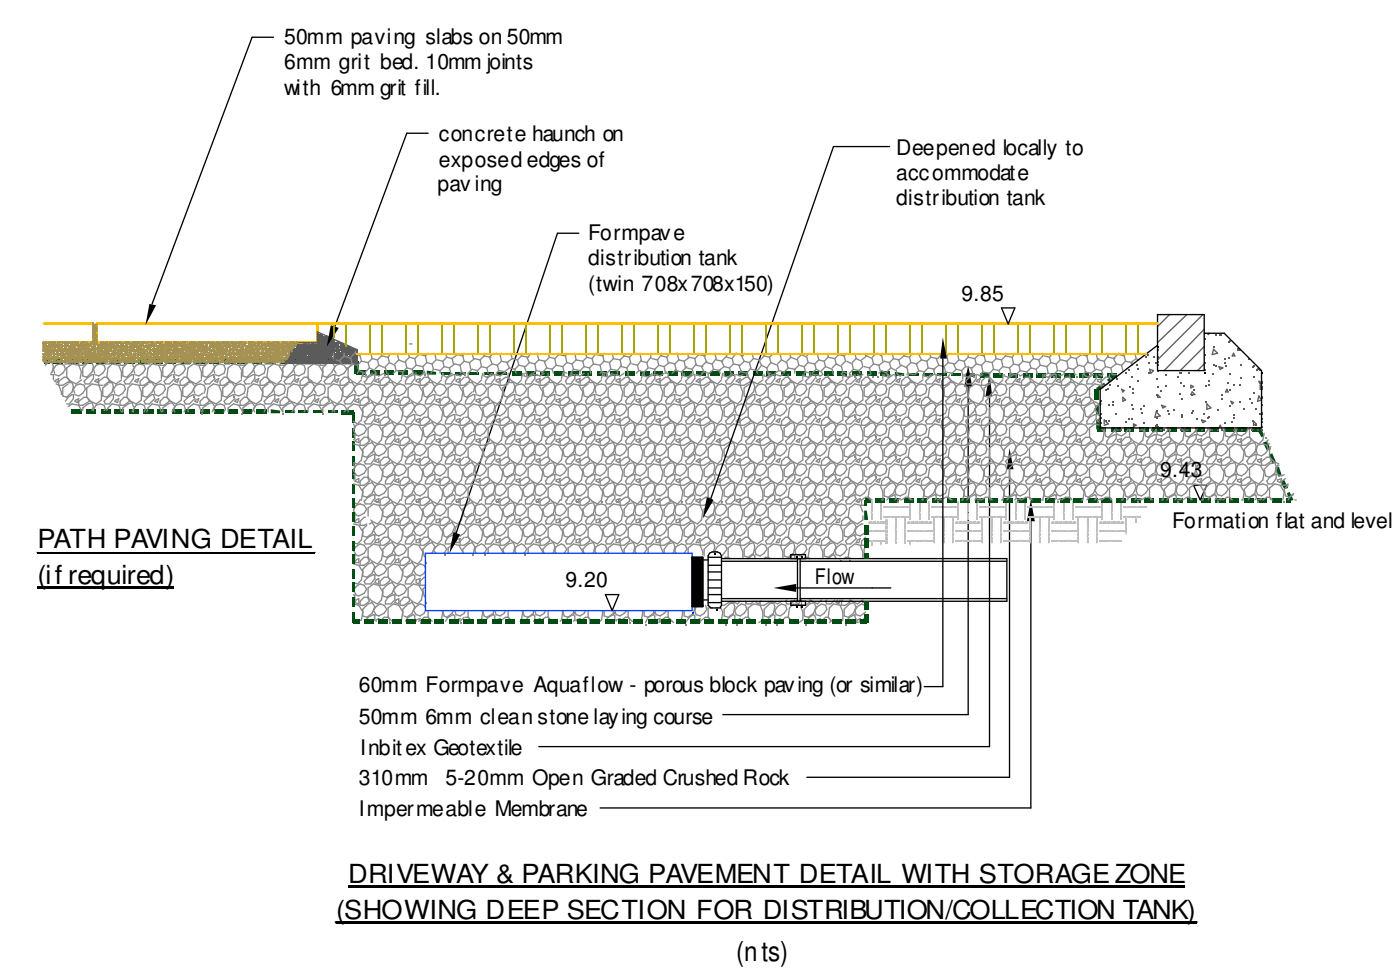
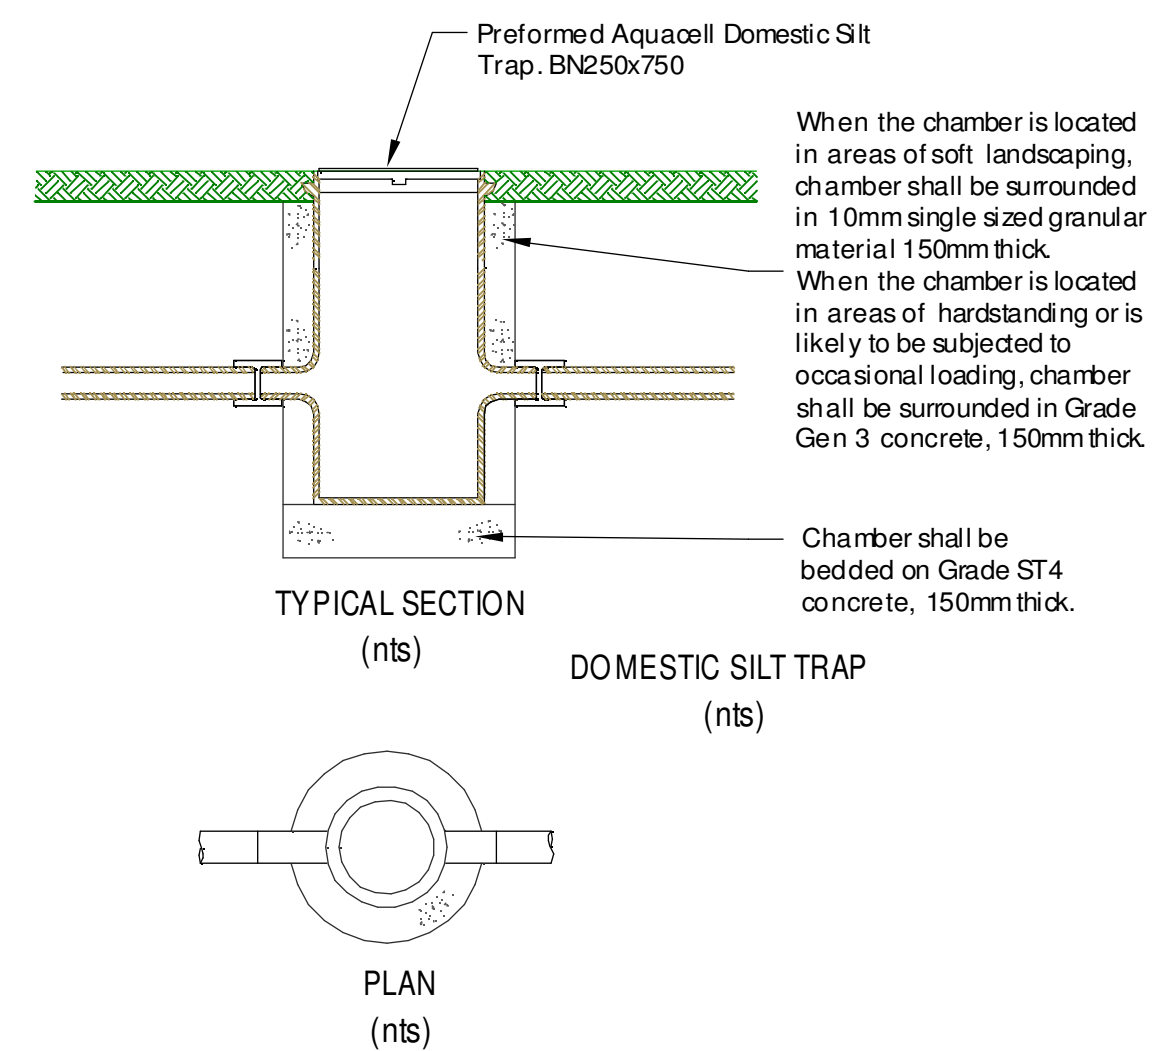
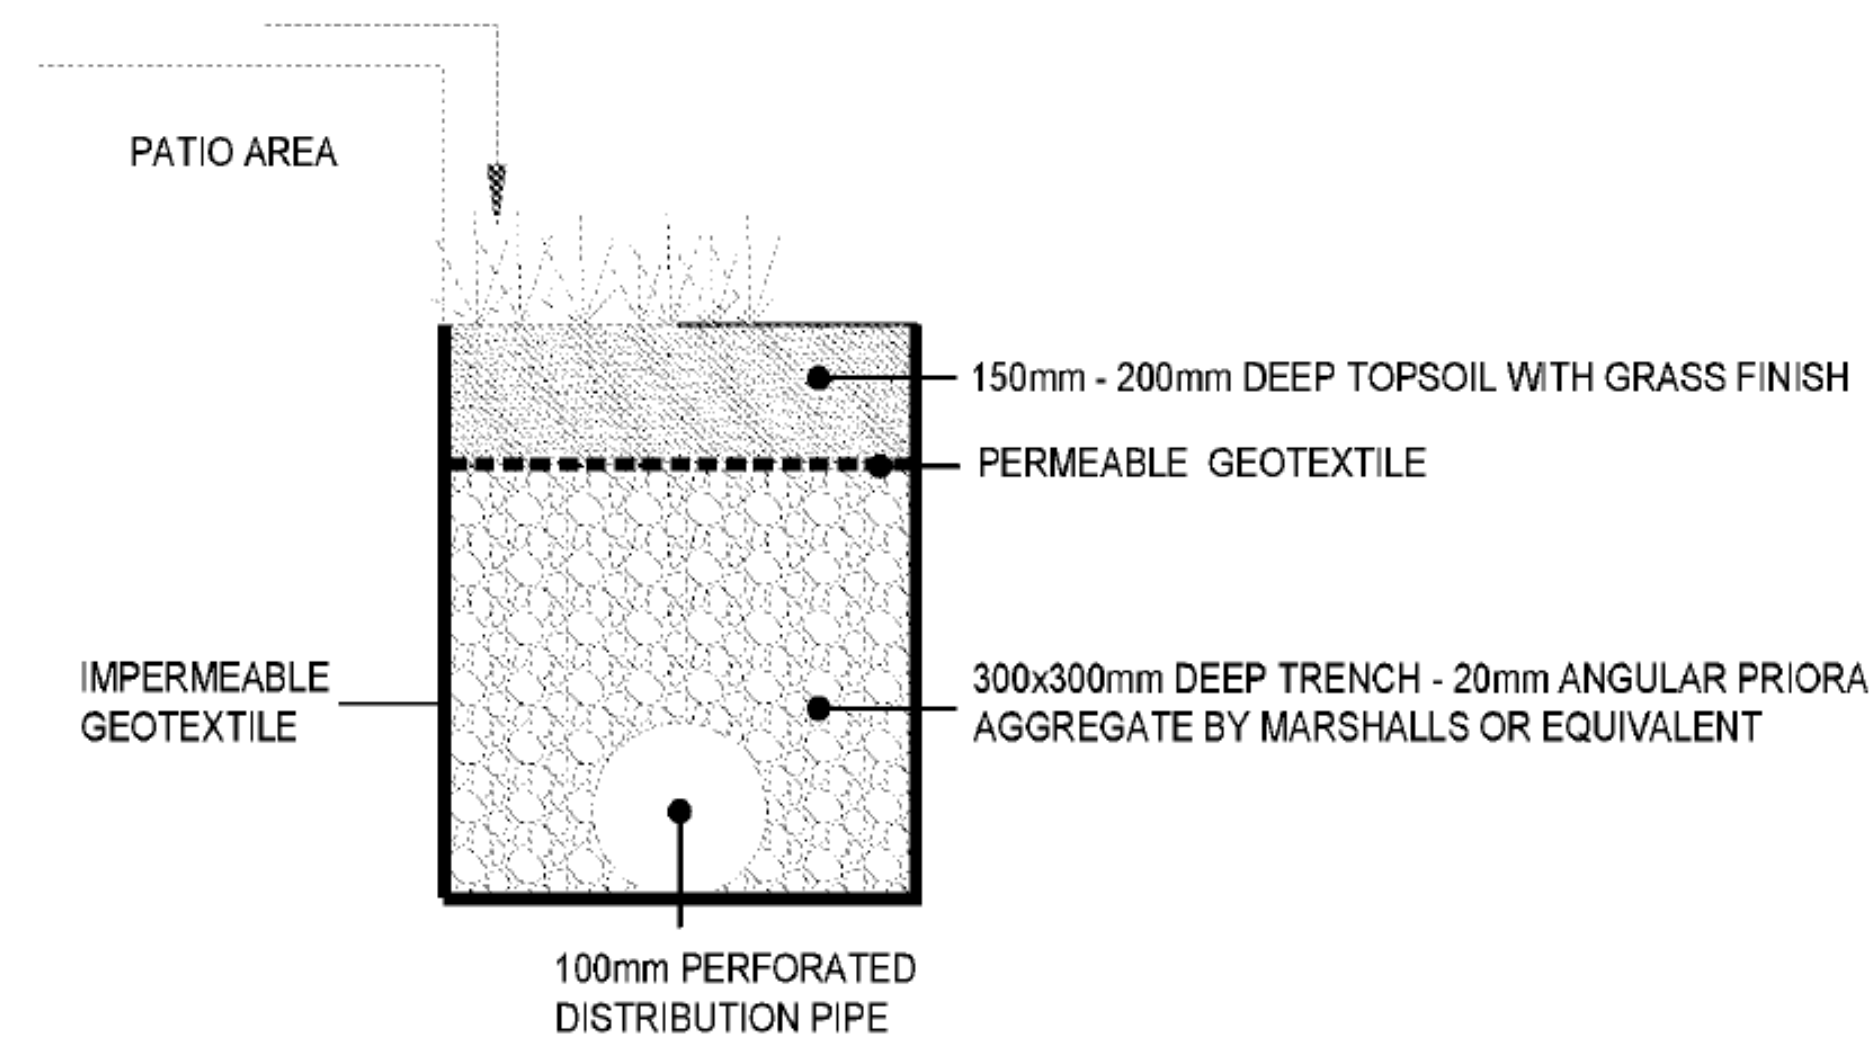
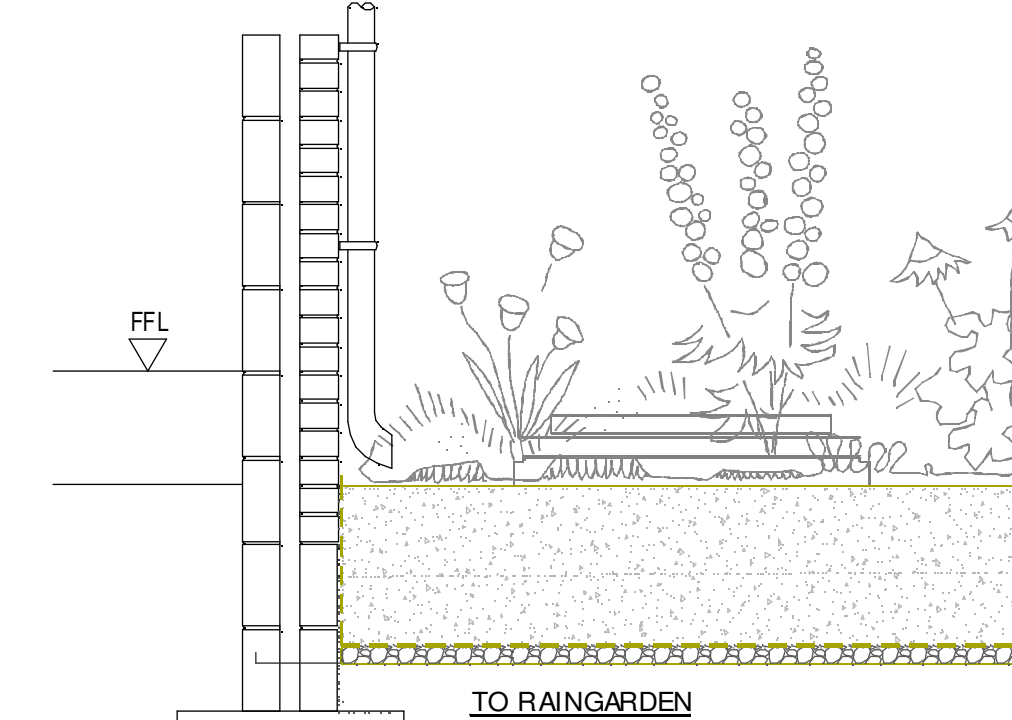
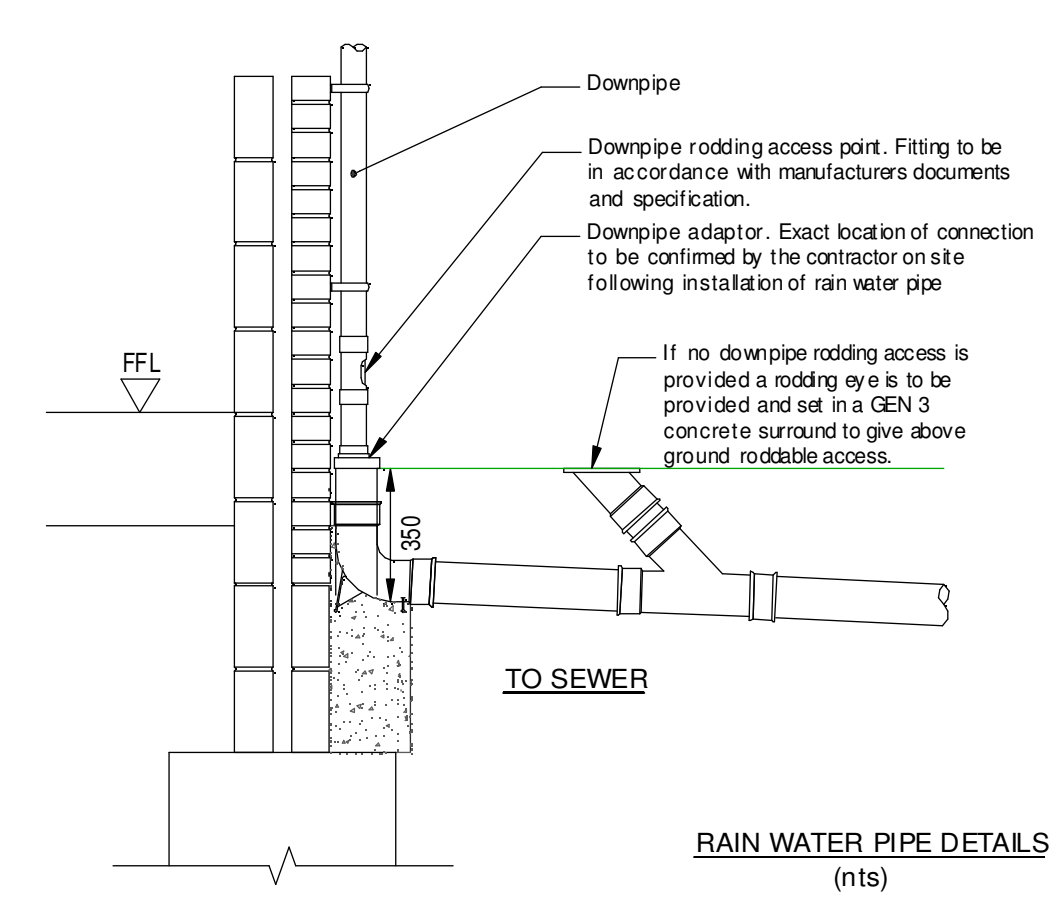


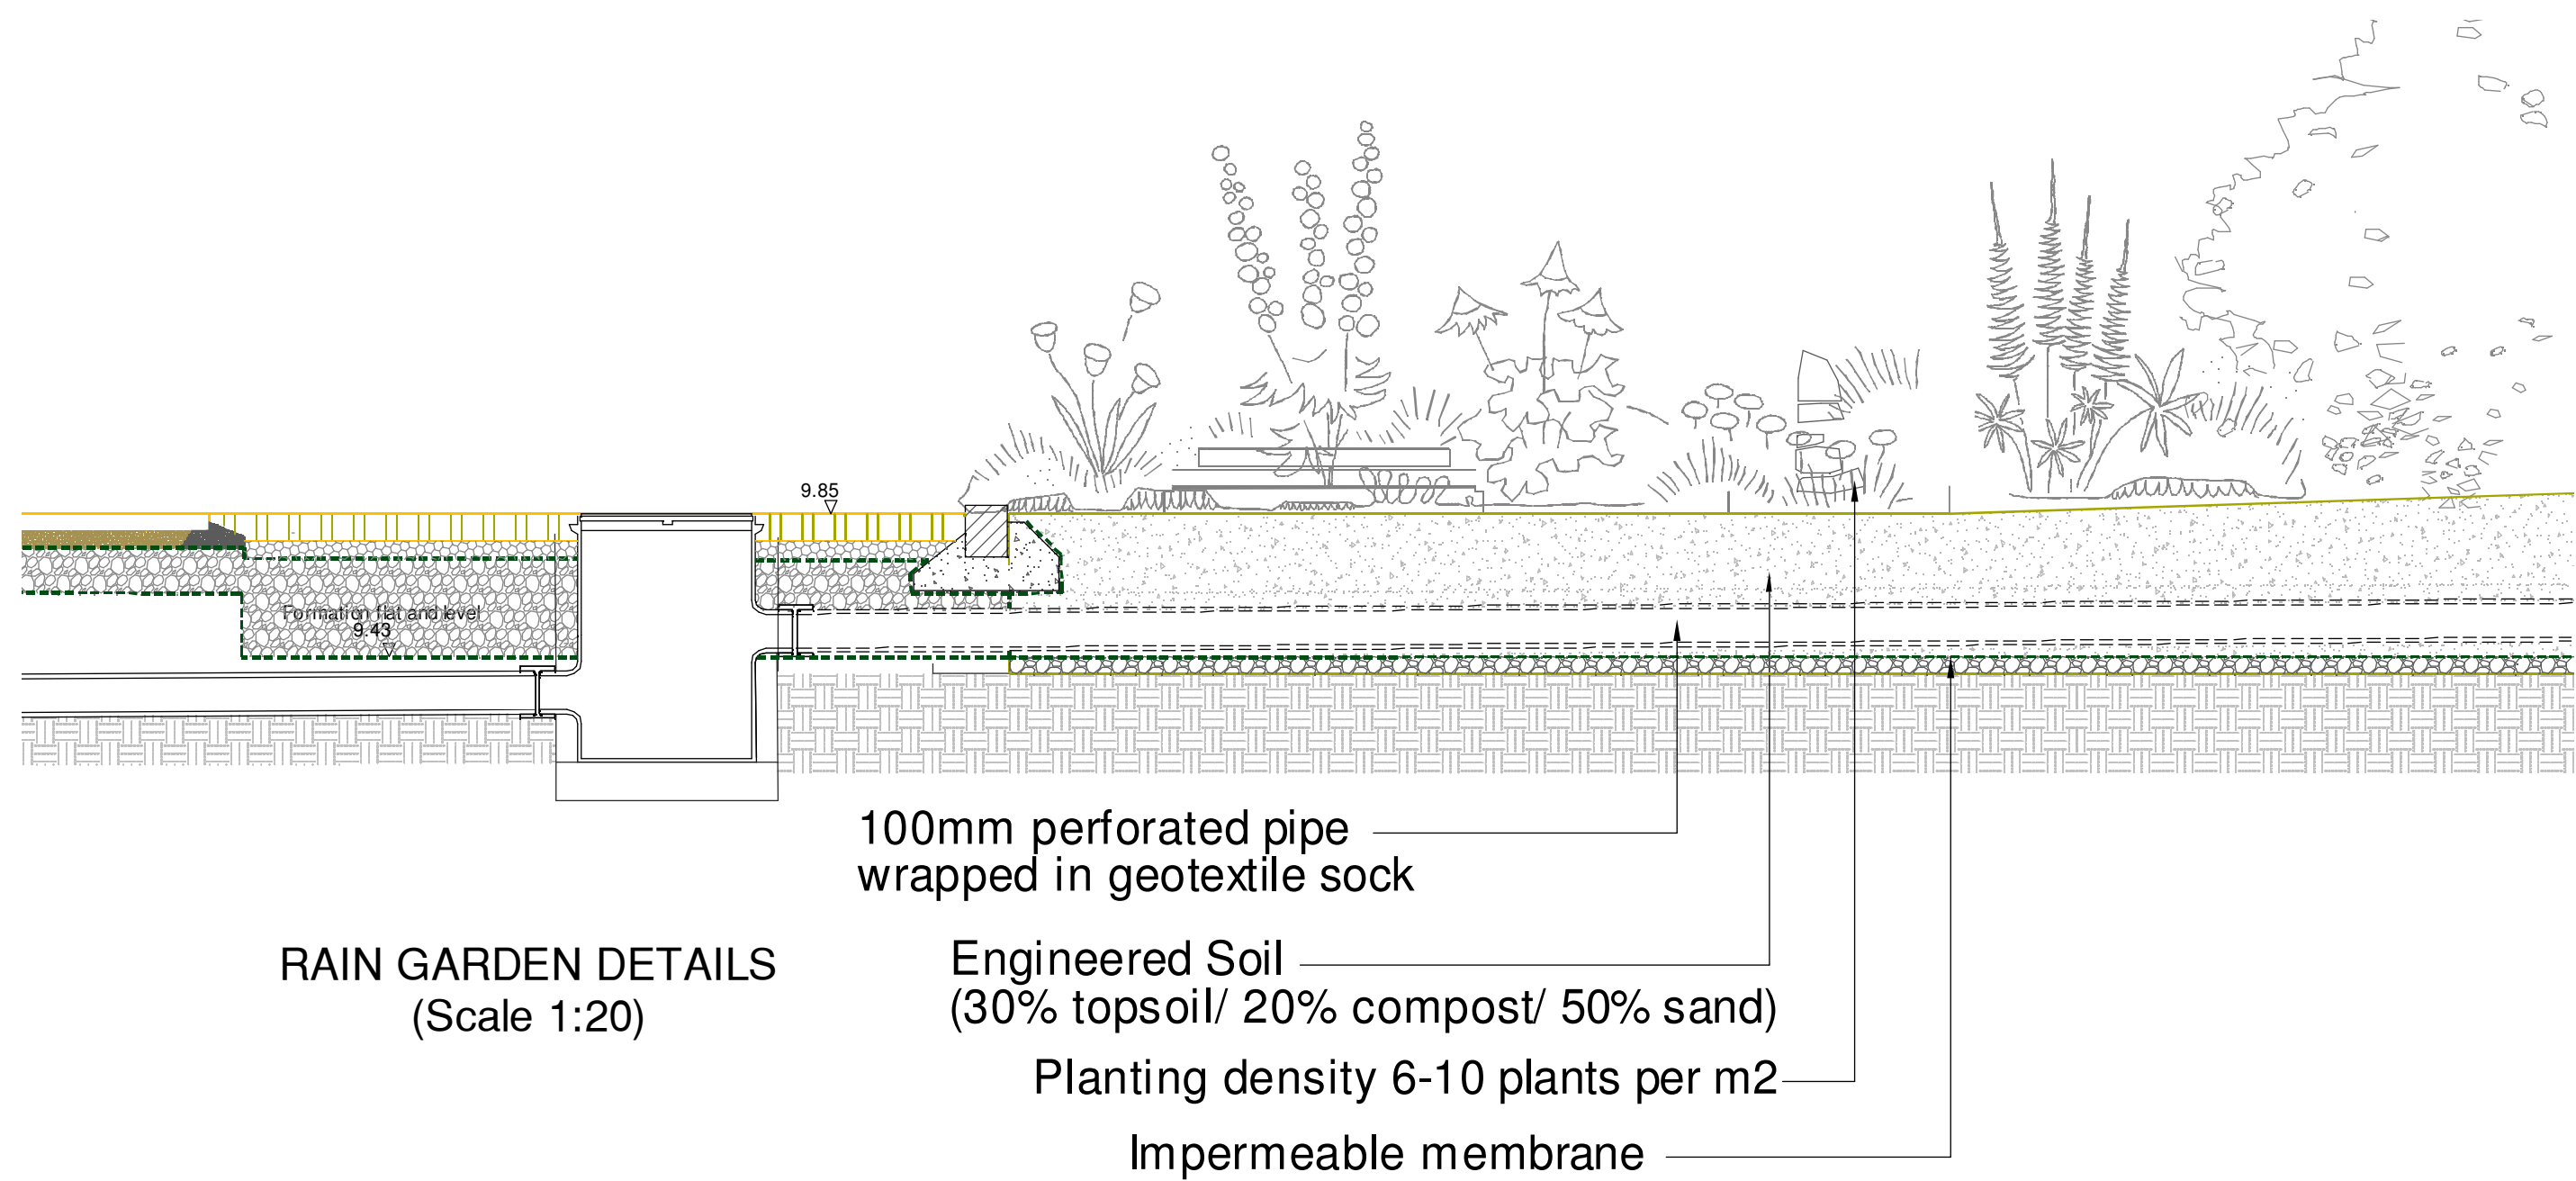

P1	Preliminary Issue	28/01/26	MT	
Rev	Description	Date	Chkd	
 t: 07837 685280 e: info@flowdrainagedesign.co.uk w: www.flowdrainagedesign.co.uk				
Client : Agilitree				
Project: Old Ambulance Station Littlehampton				
Title : SUDS Details				
Project Engineer : M. Taylor Scale : As Shown @ A1				
Project Director : Date : Dec 2025				
Status : PRELIMINARY				
Drawing No.		25196/02		Rev P1