



NOTES
WRITTEN DIMENSIONS TO BE TAKEN IN PREFERENCE TO SCALE AND ARE TO BE CHECKED ON SITE PRIOR TO COMMENCING WORK.
THIS DRAWING IS TO BE READ IN CONJUNCTION WITH ALL OTHER DOCUMENTS RELATING TO THIS PROJECT.
PROPOSED DIMENSIONS ARE TO BE REFERRED IMMEDIATELY TO THE PROJECT DESIGNER.
THIS DRAWING IS COPYRIGHT AND SHOULD NOT BE USED OR REPRODUCED WITHOUT PERMISSION.
IT IS THE CONTRACTOR'S RESPONSIBILITY TO ENSURE COMPLIANCE WITH THE BUILDING REGULATIONS.

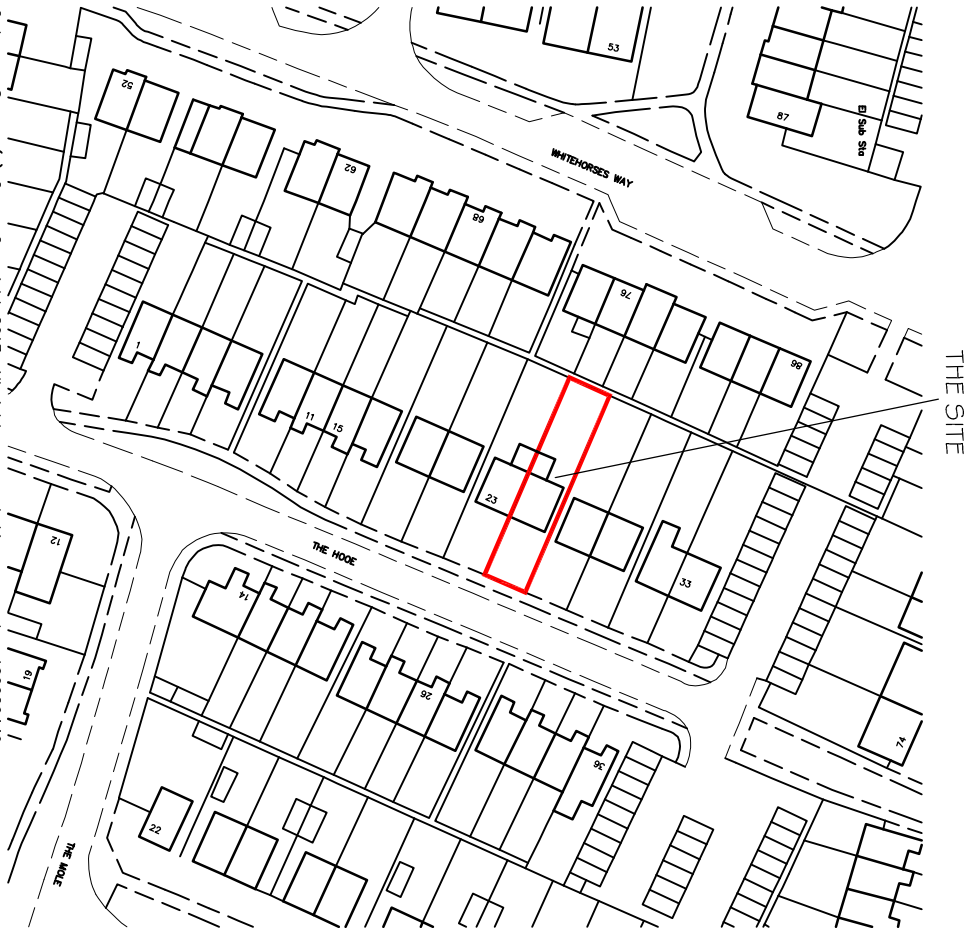

SITE LOCATION PLAN 1 : 1 2 5 0

Ordnance Survey (c) Crown Copyright 2013. All rights reserved. Licence number 100020449

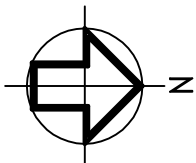

BLOCK PLAN 1 : 5 0 0

REV	DESCRIPTION	DATE
-----	-------------	------

PROJECT
LOFT CONVERSION AT
25 THE HOOE
LITTLEHAMPTON
WEST SUSSEX

DRAWING TITLE
SITE LOCATION AND BLOCK PLANS

CLIENT
MR & MRS M MANWILL

SCALE 1:1250 / 1:500 @A3
DRAWN BY PLB
DATE APR 13

DWG NO 307/03
REV.

PHIL BROWN
(ARCHITECTURAL SERVICES) LTD
10 MANTLING ROAD
LITTLEHAMPTON
WEST SUSSEX
BN17 7DG
TEL 01903 715177