


vehicle access

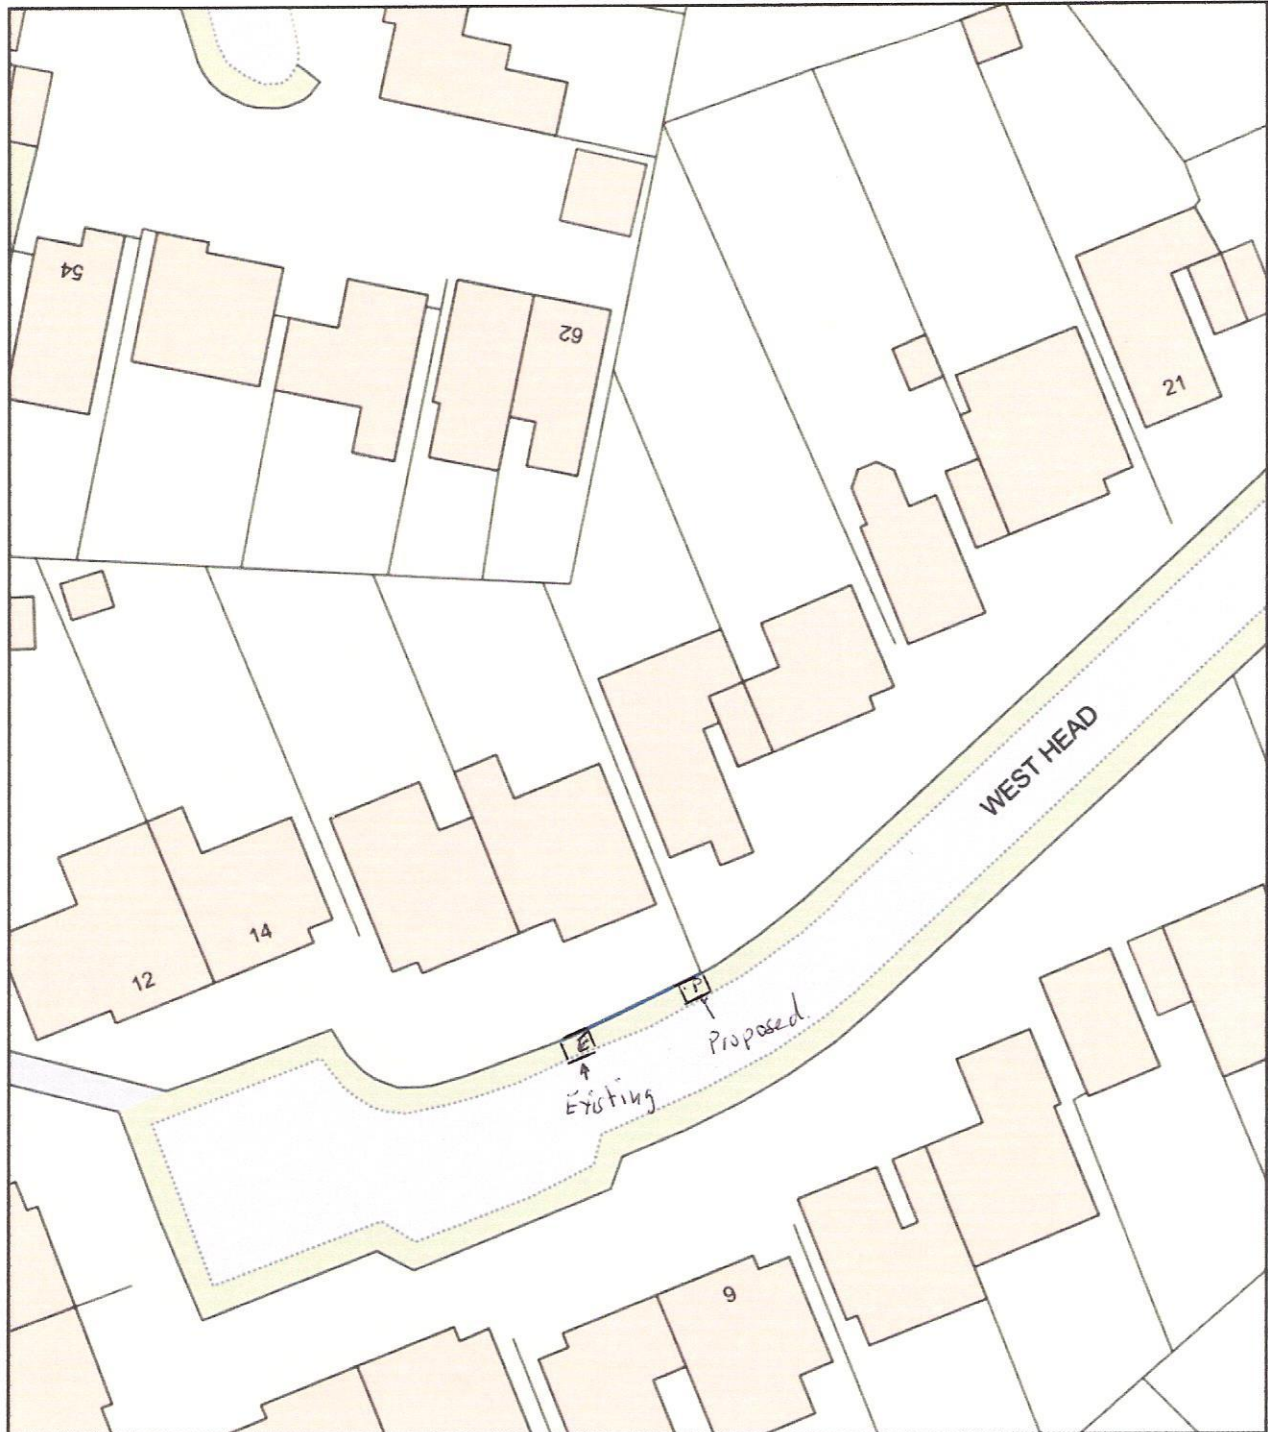

0 20
Metres



Plan Produced for: 16 west head
Date Produced: 10 Apr 2018
Plan Reference Number: TQRQM18100101634355
Scale: 1:500 @ A4