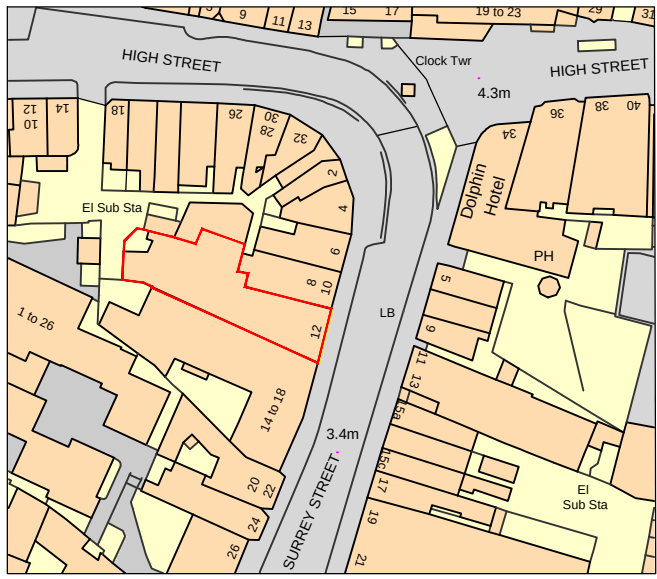
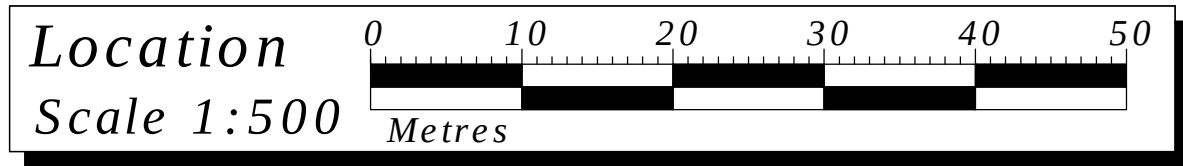
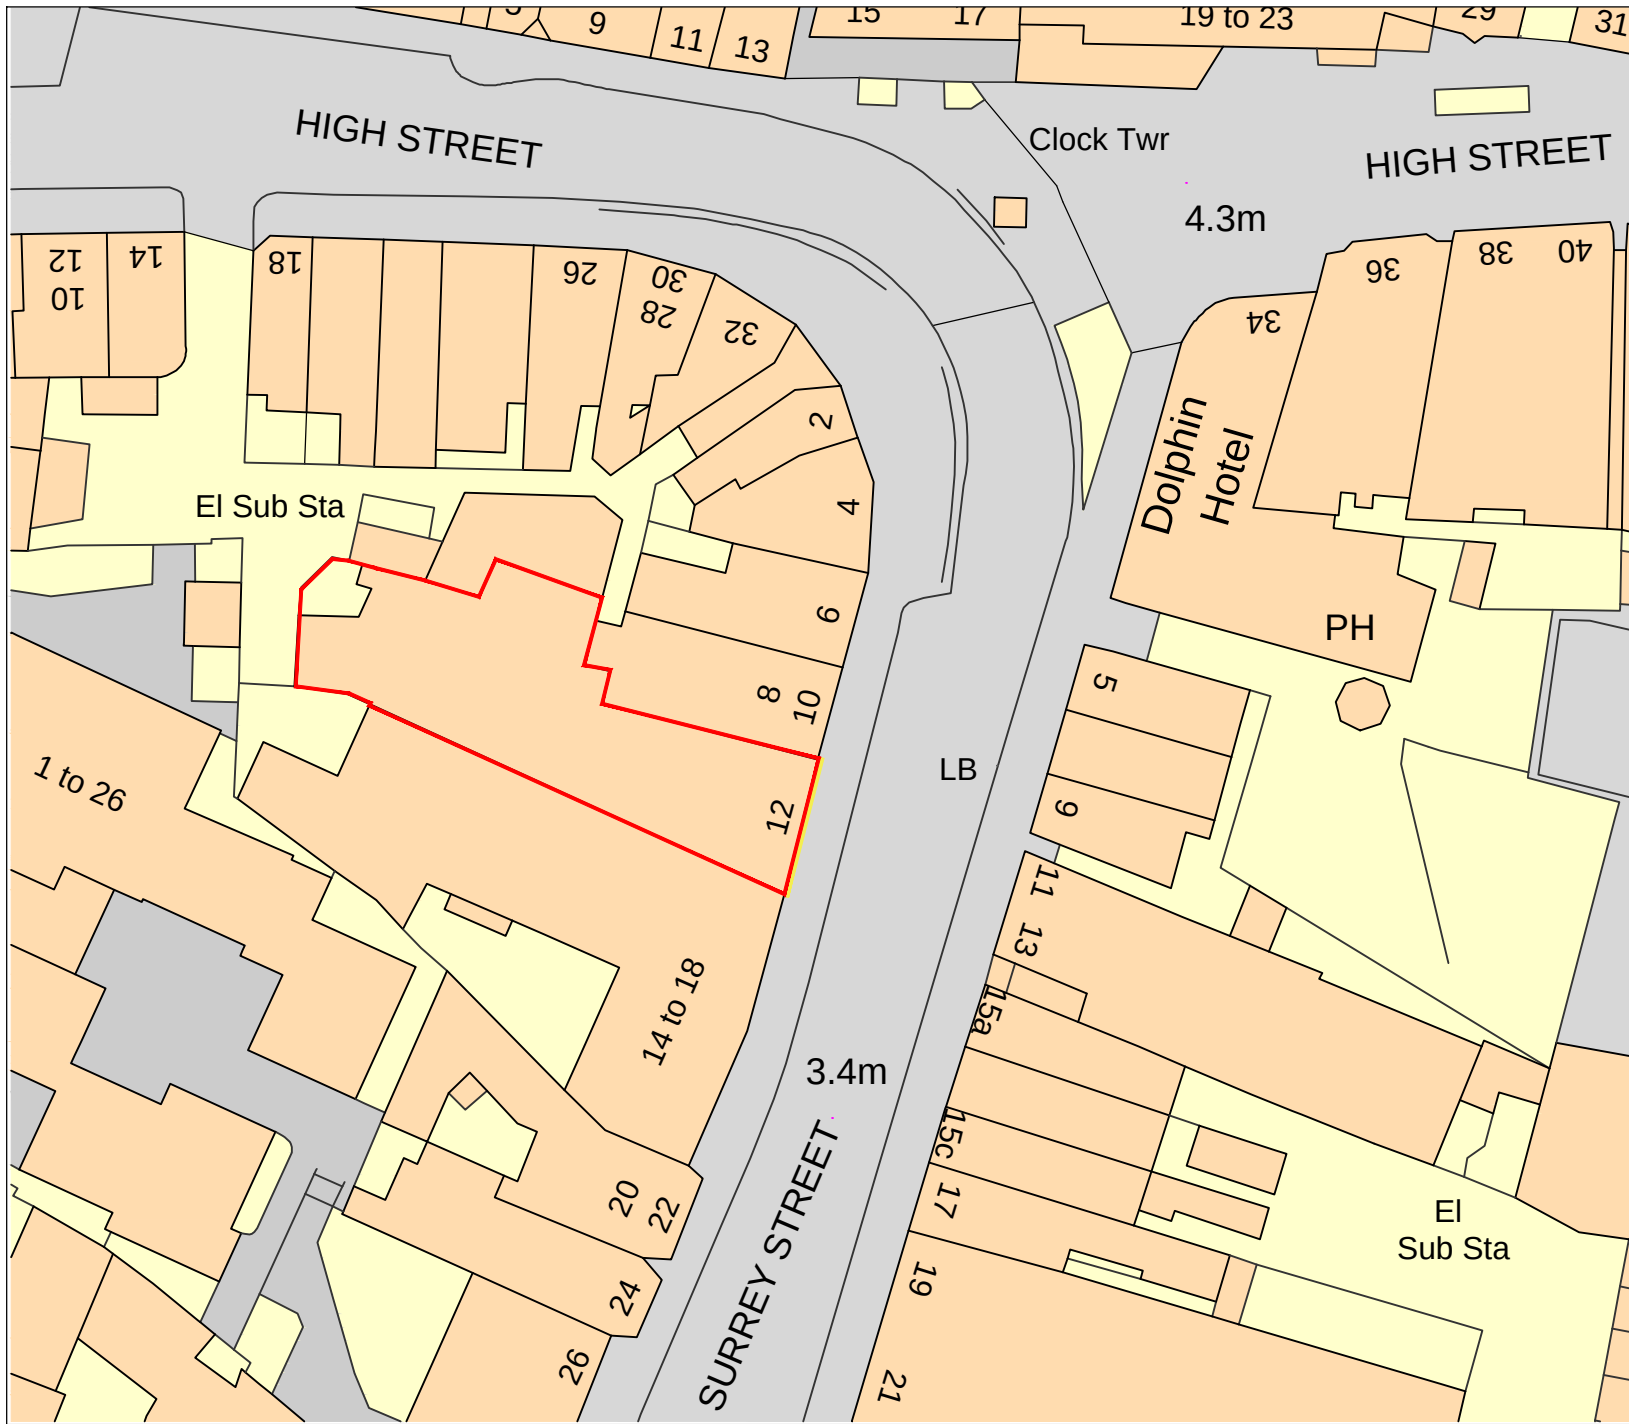


Existing Photos
NTS

- The contractor must verify all dimensions on site before any works are undertaken, discrepancies are to be reported to the project architect/designer for clarification.
- All works will be carried out in accordance with the SAVERS NEW STORE STANDARD SPECIFICATION document & are to comply with the tenants fit out guidelines following landlords approval.
- HVAC, M&E layouts are indicative & must be verified with the relevant contractor before commencement of work.
- All works to be carried out in accordance with the fire strategy and fire cert application schedule produced by the landlord team issued at tender.
- The existing/proposed sprinkler system is to be assessed by contractor to ensure the system is in compliance with building regs part B.
- This drawing remains the property of ASWATSON/SAVERS & may not be reproduced in any way without prior consent.

Key

NORTH

Site boundary line

Advertisement location

DRAWING TITLE
LOCATION/BLOCK PLAN

DRAWING NUMBER
CPS 16 147 001

REVISION
-

SCALE	DATE	DRAWN	CHECKED
1:50 @ A1	24/11/16	HS	DL

PROJECT
12 SURREY STREET
LITTLEHAMPTON
BN17 5AZ

STATUS

L3

118 Bradington Lane
Gosport
Hants
GU8 4TB

savers

302 Brookwood Way
Brookwood
Barnet
Herts
SG5 7GB

Tel: 01234 123456
E-mail: info@cubepl.co.uk
Web: www.cubepl.co.uk

cube.

FOR CONSTRUCTION