


existing

24 beacon way

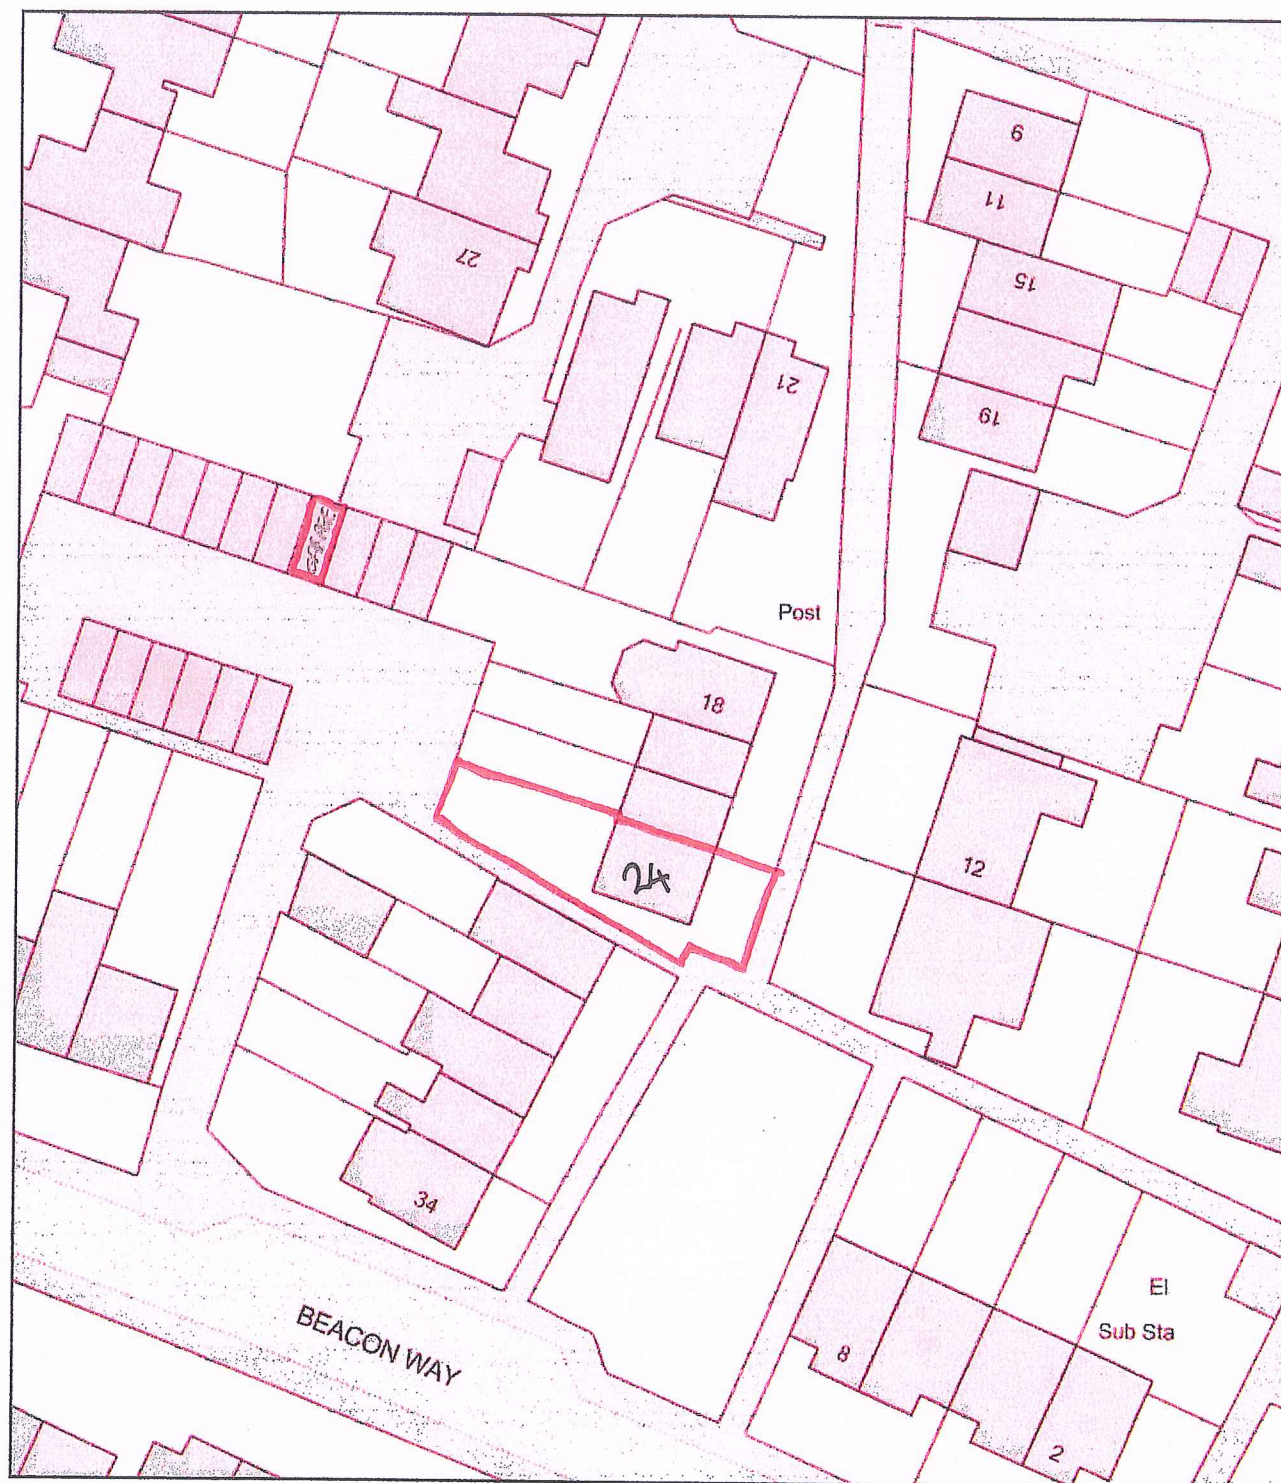

ReQuestaPlan

Plan Produced for: planning app ADC

Date Produced: 29 Apr 2018

Plan Reference Number: TQRQM18119111918236

Scale: 1:500 @ A4