


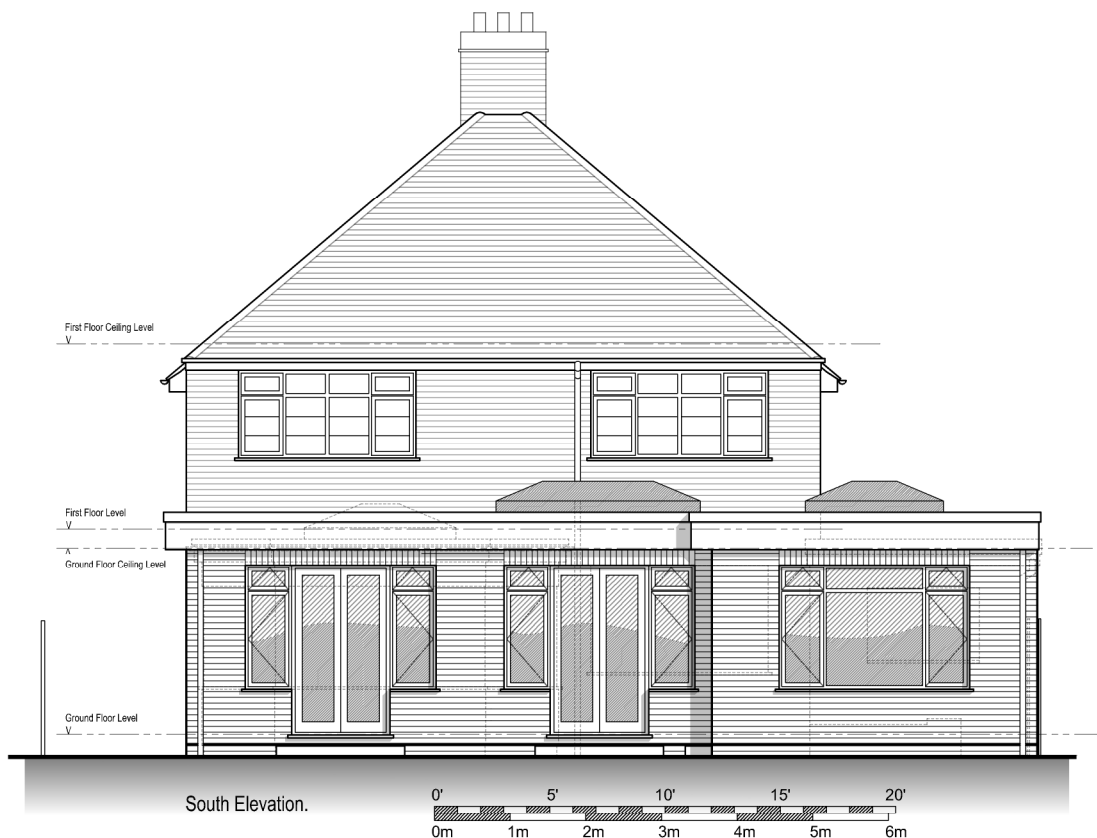

Rev. Date Initials Notes

Chris Neale. Architectural & Planning Consultant. 12, Stockwell Road, East Grinstead, W. Sussex, RH19 4AU. 01342 326281		Project Proposed Rear Extension 32, Church Street, Littlehampton, West Sussex, BN17 5PX.	
Client Beryl Sabine		Title Elevations as Proposed	
Do not scale from this drawing. All figured dimensions to be checked on site before construction and any discrepancies to be notified immediately. ©The design is copyright.		Drawn C.J.N.	Drawing No.
		Scale 1:100@ A3	Rev.
		Date March 2020	P 20-03-12 TP
PRELIMINARY, liable to change without notice, not for construction			