




Location Plan
Scale 1:1250
10m Grid lines.

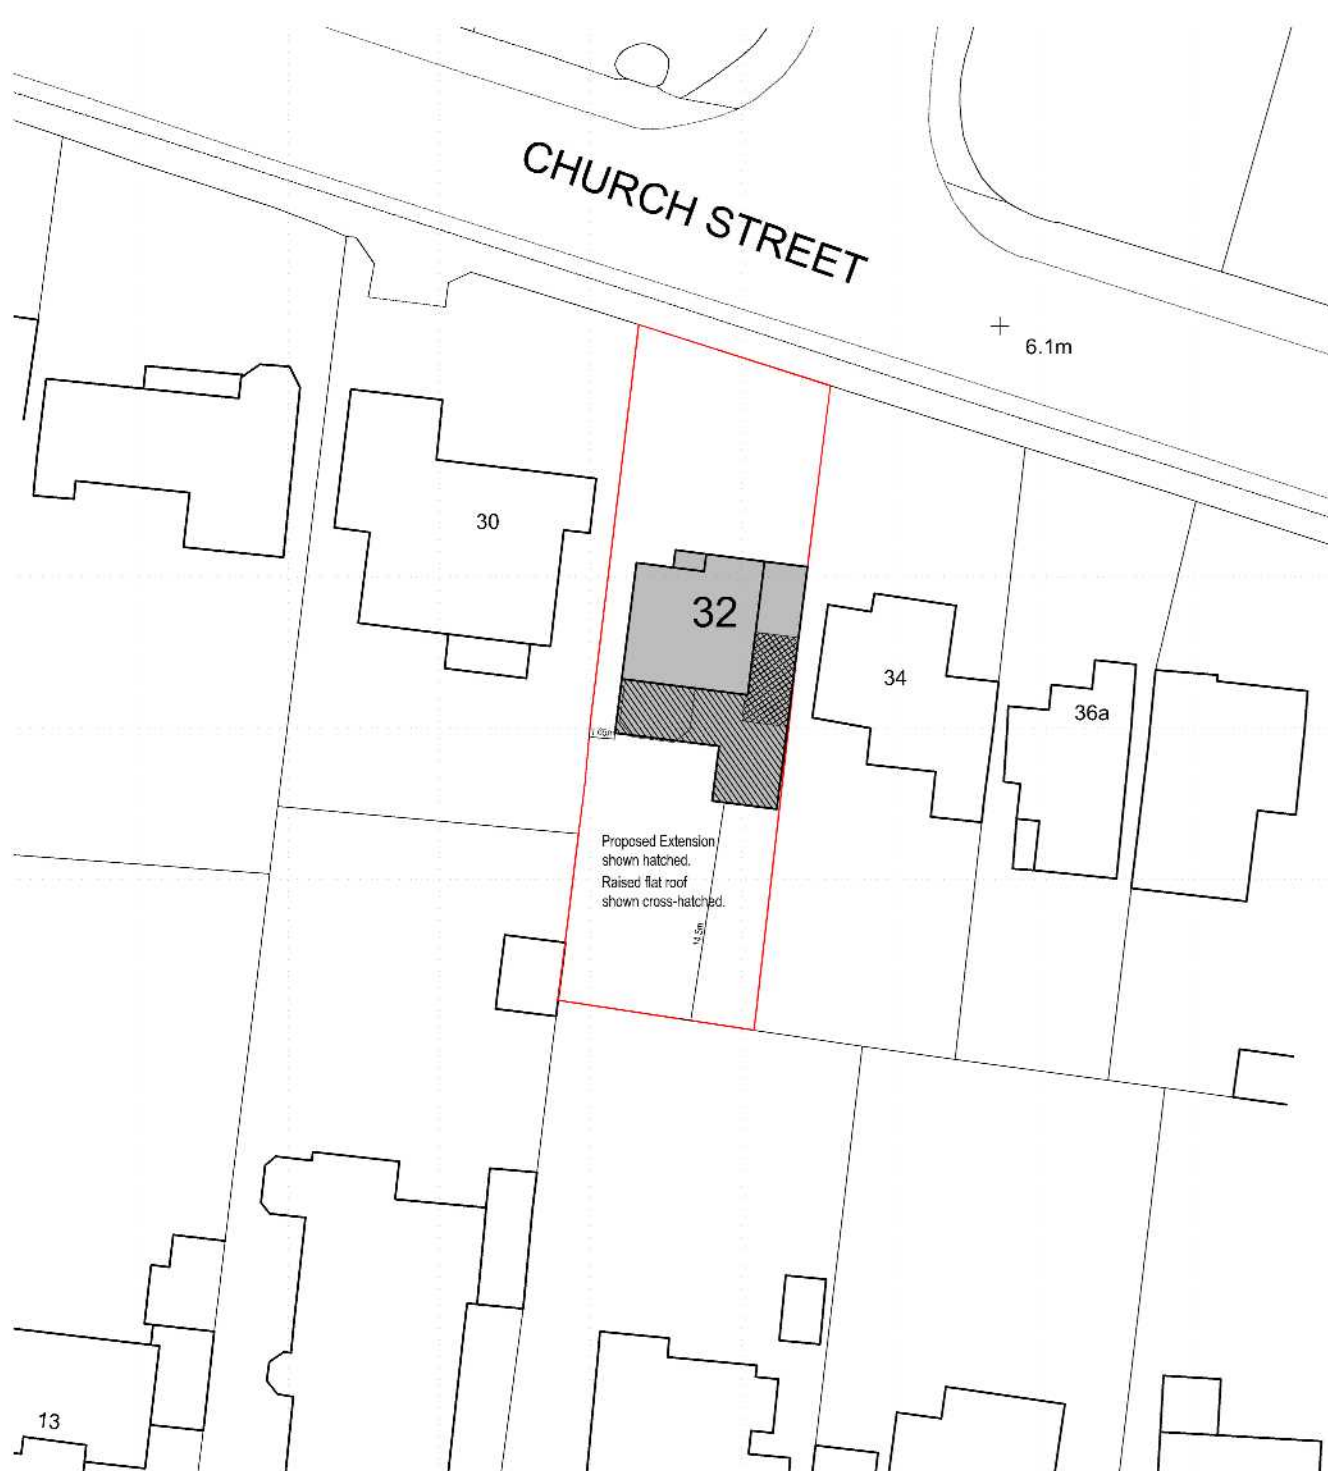

Block Plan, Proposed site layout.
Scale 1:500
10m Grid lines.

A 04:05:20 CJN Dims. to boundaries added to Block Plan.
Rev. Date Initials Notes

Chris Neale. Architectural & Planning Consultant. 12, Stockwell Road, East Grinstead, W. Sussex, RH19 4AU. 01342 326281		Project Proposed Rear Extension 32, Church Street, Littlehampton, West Sussex, BN17 5PX.	
Client Beryl Sabine		Title Site Location & Block Plans	
Do not scale from this drawing. All figured dimensions to be checked on site before construction and any discrepancies to be notified immediately. ©The design is copyright.		Drawn CJN Scale as given @ A3 Date March 2020	Drawing No. P 20-03-05 TP Rev. A
PRELIMINARY, liable to change without notice, not for construction			