



This drawing has been prepared for the purpose of gaining planning permission only and does not purport to be a working or contractual drawing and should not be used for any building or contractual purposes without prior written approval from Neil Holland Architects Ltd. This drawing has been prepared based on survey drawings and information prepared by others. All dimensions and levels on all drawings must be checked and verified on site before commencement of works.


These incidental details have been produced in order to illustrate the ideal visual profiles and relationships between the building's key elements and to give aesthetic guidance only. They do not purport to be working drawings and are for illustrative purposes only. The Contractor is responsible for the structural stability and weather proofing of all elements and will be liable for any defects or failure that may arise from design development, defective materials or workmanship.

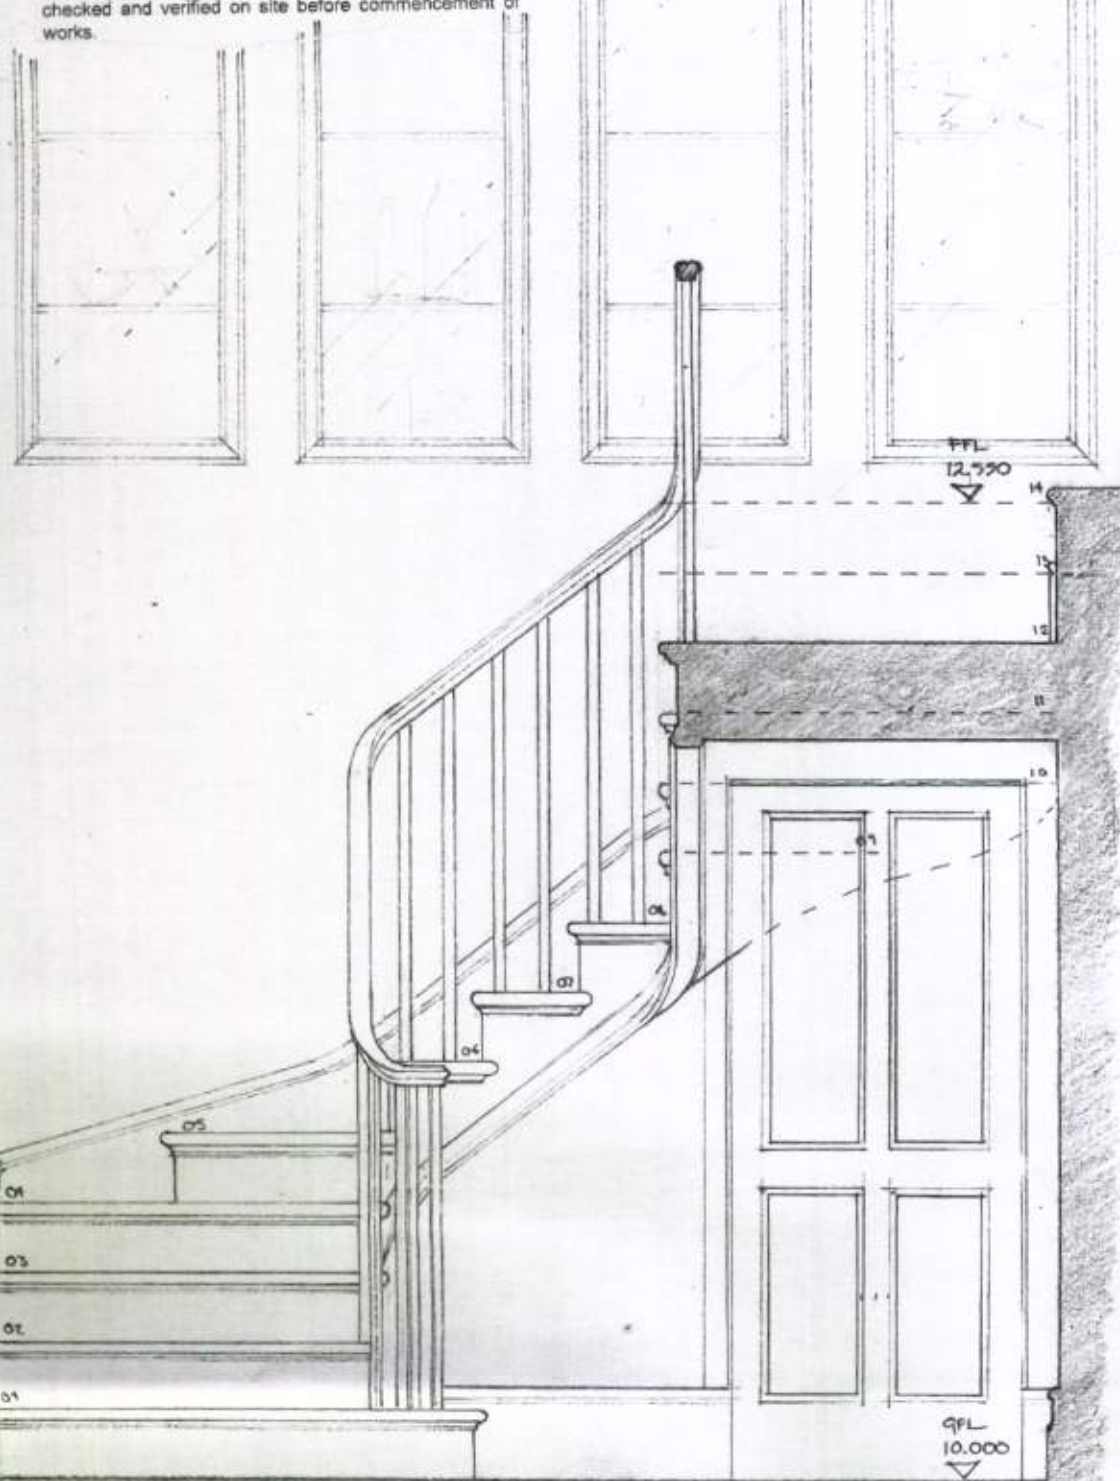


SECTION AA

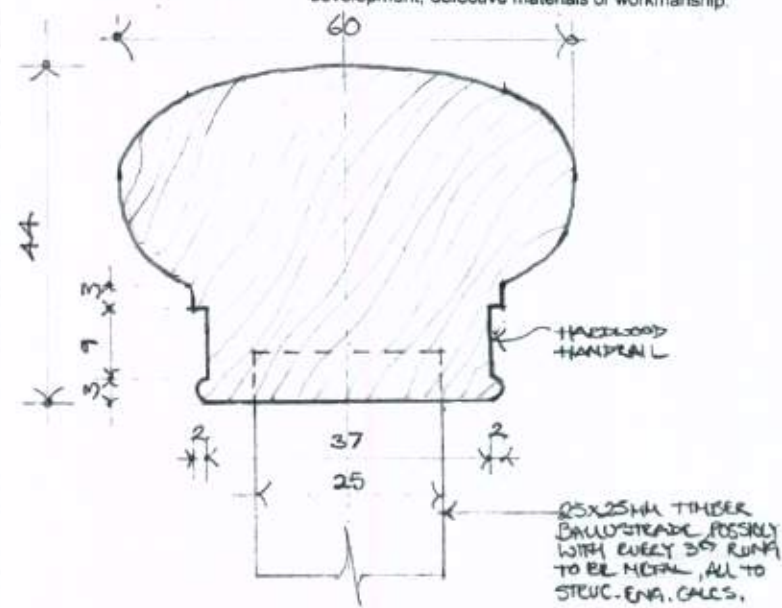

HANDRAIL DETAIL 1:1 SCALE

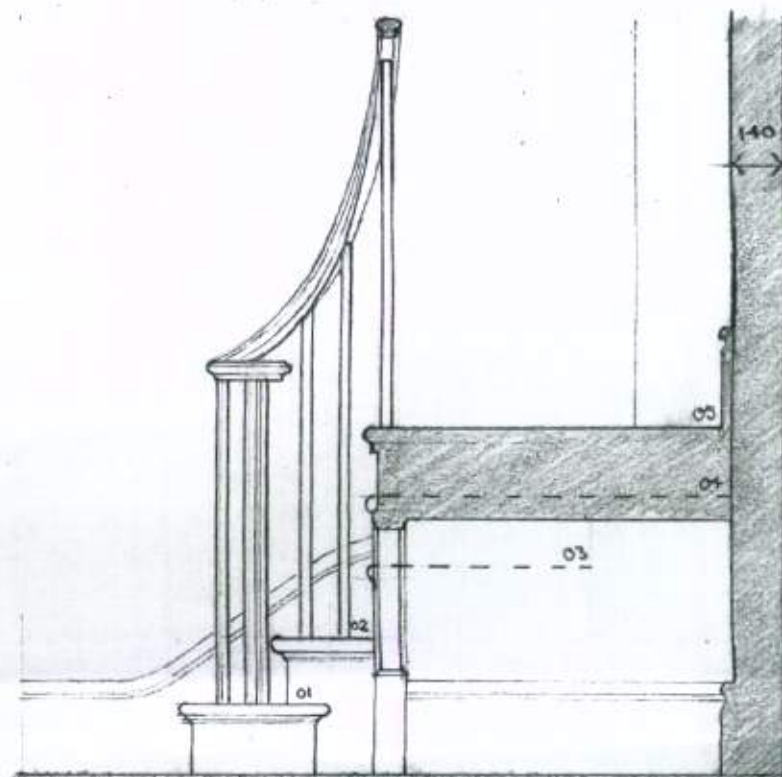

SECTION BB

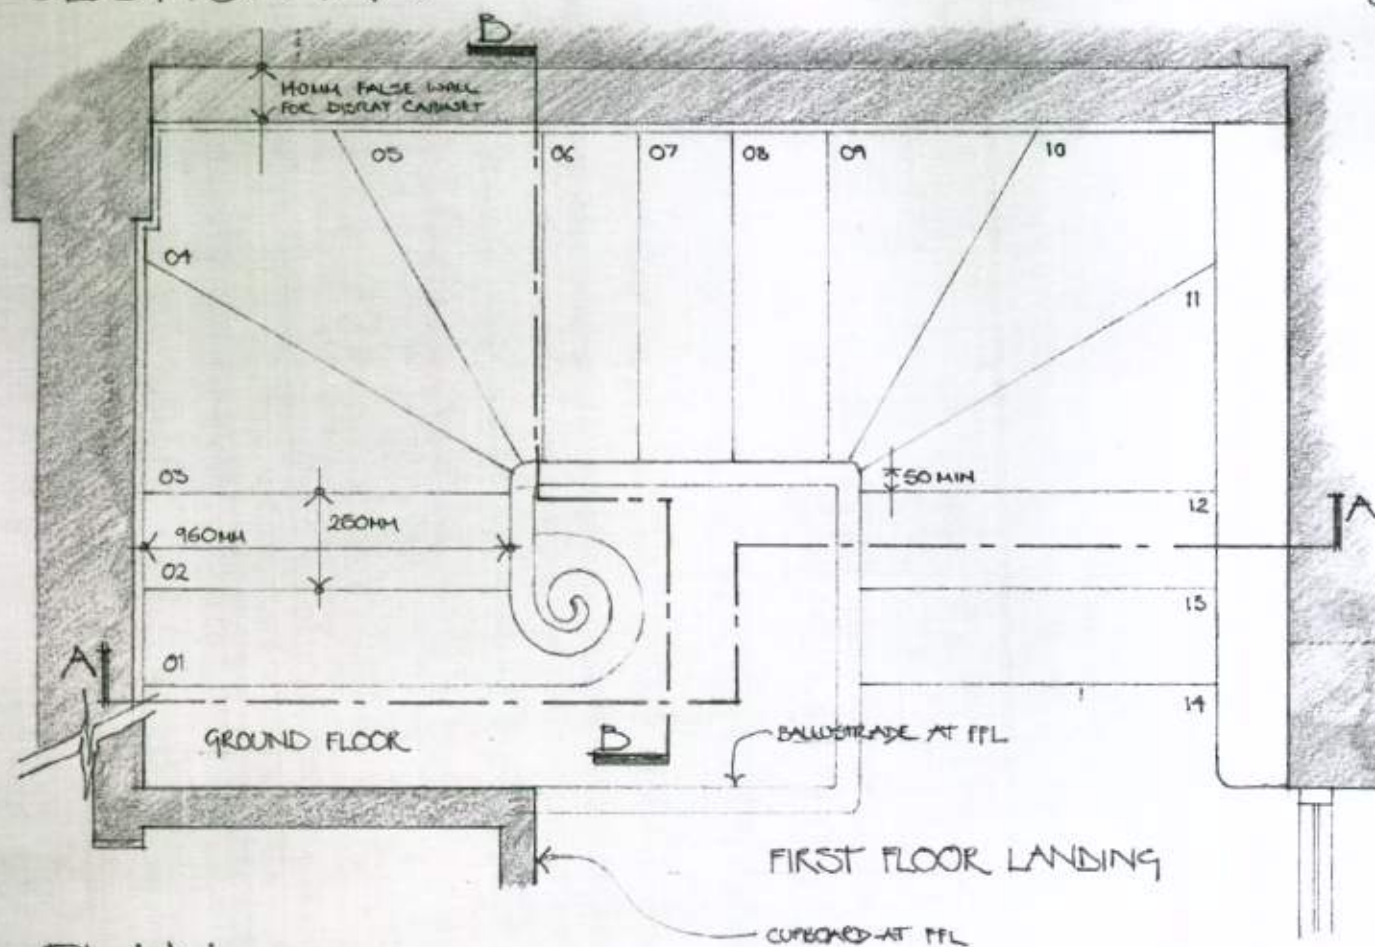

PLAN

FFL TO FFL = 2550
RISE = 182.14
GOING = 250.00

MAIN STAIRCASE (GFL TO FFL)

REFURBISHMENT OF HARBOUR HOUSE
61, SURREY STREET, LITTLE HAMPTON
JOB N° 685 DWG N° 16 SCALE 1:20/1:1
© MARCH 2011

NEIL HOLLAND
ARCHITECTS

7 Maltravers Street - Arundel
West Sussex - BN18 9AP
Tel 01903 882923 Fax 01903 884202
Email office@neilhollandarchitects.co.uk
www.neilhollandarchitects.co.uk