## Existing Equipment Key

| | |
|---|---|
| EXIT | Illuminated Exit Sign |
| | Illuminated Directional Exit Sign |
| | Sprinkler Head |
| FAP | Fire Alarm Panel |
| CP | Alarm Call Point |
| | Green Coloured Break Glass Point |
| FIRE ALARM BELL | Sounder |
| | Heat Detector (Ceiling mounted) |
| SD | Smoke Detector (Ceiling mounted) |
| | Fire Extinguisher |
| | Fire Blanket |
| | Access Control Keypad |
| | CCTV Camera |
| | Intruder Alarm Sensor |
| SPEAKER | Speaker (Ceiling Mounted) |
| LIGHT | Lighting (Ceiling Mounted) |
| EM | Emergency Lighting |
| | Spot Light (Ceiling Mounted) Emergency Light With Fire Exit Sign |
| STRIP LIGHT / STRIP LIGHT / STRIP LIGHT | Strip Light |
| | 1200 X 600 Modular Recessed T5 Fluorescent |
| | 600 X 600 Modular Recessed T5 Fluorescent |
| VENT / VENT | Vent (Ceiling Mounted) |
| | Soil Vent Pipe |
| VENT GRILL | Ventilation Grille (Ceiling Mounted) |
| ELECTRICS / ELECTRICS | Electric Panel (Services Board) |
| ACCESS HATCH | Access Hatch |
| | Overhead Heater |
| | Fire Detector |
| | Air-Con Cassette |
| | Wall Mounted Air-Con Cassette |
| ALARM PANEL / CHURB PANEL / FUSE BOX / CHURB BOX / CUSTOMER COUNTER | |
| KEY SERVICE / CUSTOMER SERVICE / A/C CONTROL / PANIC BUTTON / DOOR CHIME | |

## Wall Construction

Solid Walls.

Non fire rated partition.

60mins fire rated partition.

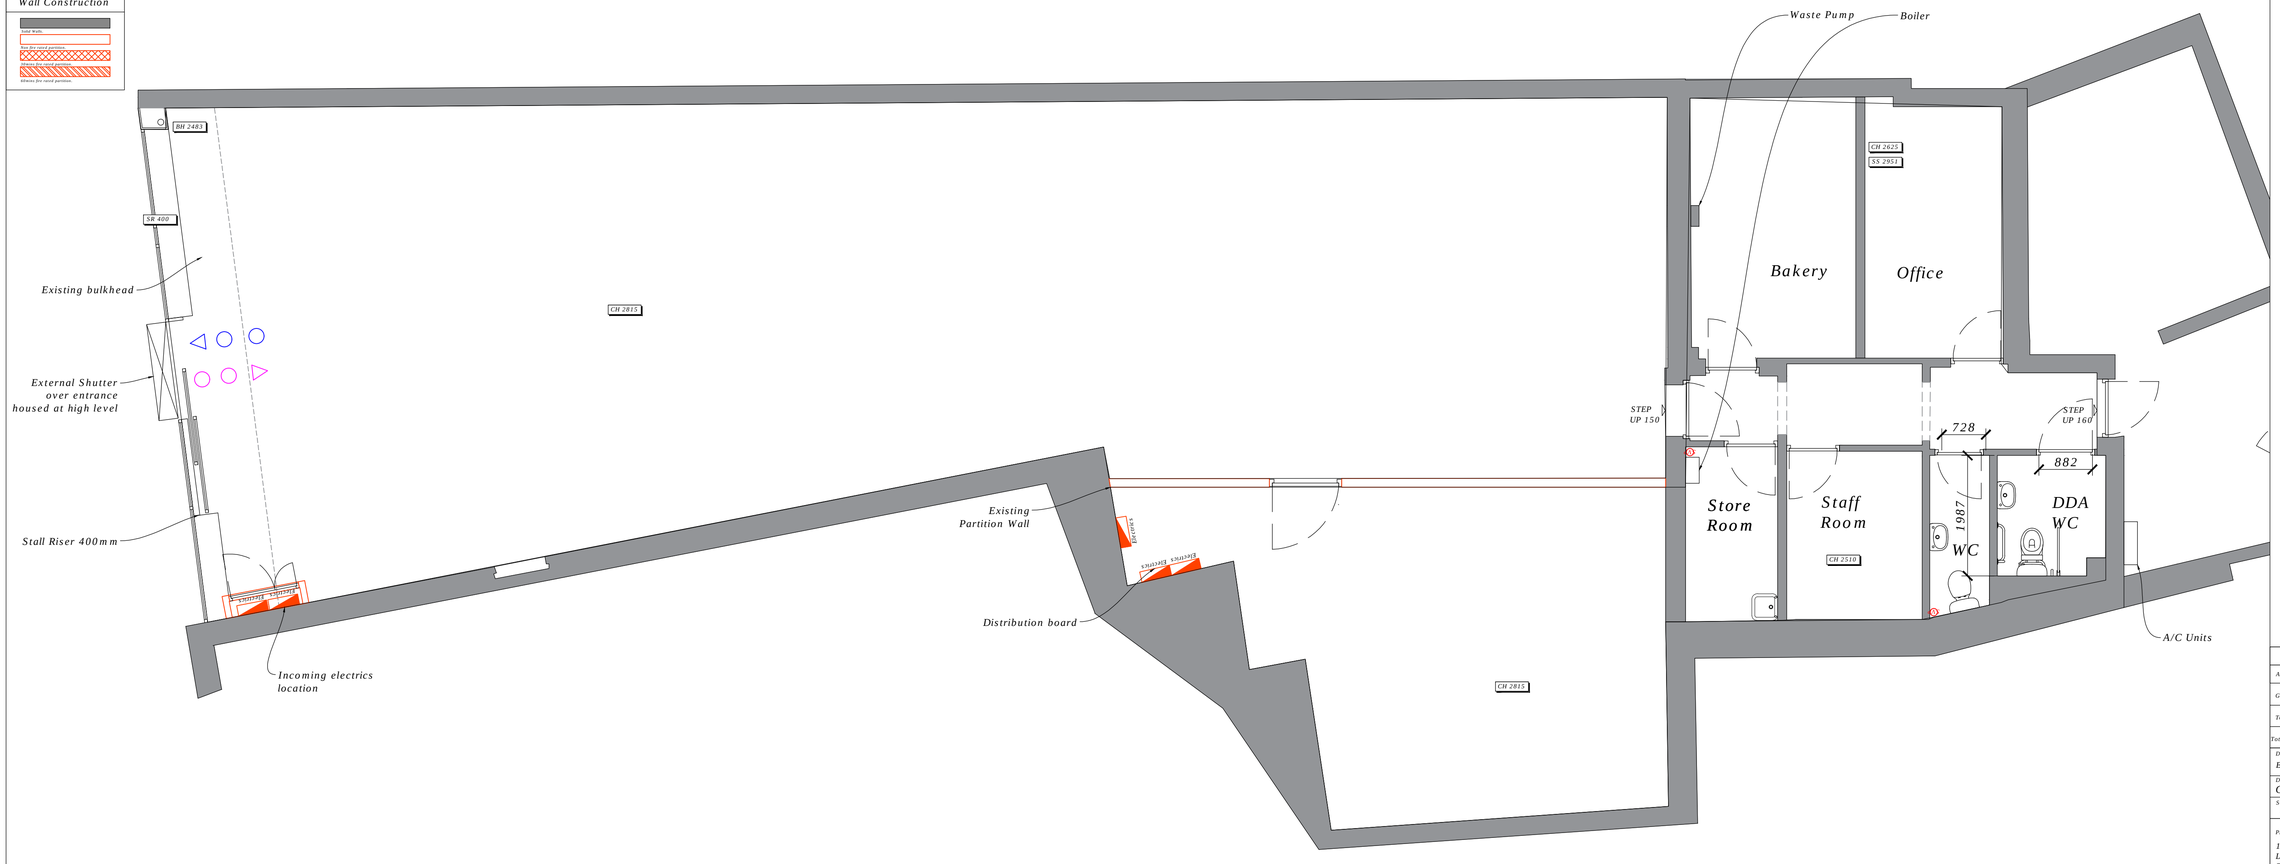


# Existing GA Layout
Scale 1:50

- The contractor must verify all dimensions on site before any works are undertaken, discrepancies are to reported to the project architect/designer for clarification.
- All works will be carried out in accordance with the SAVERS NEW STORE STANDARD SPECIFICATION document & are to comply with the tenants fit out guidelines following landlord's approval.
- HVAC, M&E layouts are indicative & must be verified with the relevant contractor before commencement of work.
- All works to be carried out in accordance with the fire strategy and fire cert application schedule produced by the landlord team issued at tender.
- The existing\proposed sprinkler system is to be assessed by contractor to ensure the system is in compliance with building regs part B.
- This drawing remains the property of ASWATSON/SAVERS & may not be reproduced in any way without prior consent.

AREA SCHEDULE

| AREA | Ground Floor SqM / SqFt | First Floor SqM / SqFt |
|---|---|---|
| Gross Area | 260.3/2802 | -/- |
| Total Sales | 167.4/1803 | -/- |
| Total BOH | 88.2/950 | -/- |

DRAWING TITLE: EXISTING GA

DRAWING NUMBER: CPS 16 147 002 — REVISION: B

| SCALE | DATE | DRAWN | CHECKED |
|---|---|---|---|
| 1: 50 @ A1 | 24/11/16 | HS | DL |

PROJECT: 12 SURREY STREET LITTLEHAMPTON BN17 5AZ

STATUS: L3

EXISTING


118 Beddington Lane
Croydon
Surrey
CR0 4TB
savers

502 Birchwood One
Dewhurst Road
Birchwood
WARRINGTON
WA3 7GB
Tel: 01234 123456
E-mail: admin@cubeyd.co.uk
Web: www.cubeyd.co.uk
cube.


ARUN DISTRICT COUNCIL LU/104/17/A