Existing Equipment Key

EXIT	Illuminated Exit Sign
	Illuminated Directional Exit Sign
	Sprinkler Head
FAP	Fire Alarm Panel
CP	Alarm Call Point
	Green Coloured Break Glass Point
FIRE ALARM BELL	Sounder
HD	Heat Detector (Ceiling mounted)
SD	Smoke Detector (Ceiling mounted)
	Fire Extinguisher
	Fire Blanket
	Access Control Keypad
	CCTV Camera
	Intruder Alarm Sensor
SPEAKER	Speaker (Ceiling Mounted)
LIGHT	Lighting (Ceiling Mounted)
EM	Emergency Lighting
	Spot Light (Ceiling Mounted) Single, Double, Triple With Fire Exit Sign
STRIP LIGHT / STRIP LIGHT / STRIP LIGHT	Strip Light
	1200 X 600 Modular Recessed T5 Fluorescent
	600 X 600 Modular Recessed T5 Fluorescent
VENT / VENT	Vent (Ceiling Mounted)
	Soil Vent Pipe
VENT GRILL	Ventilation Grille (Ceiling Mounted)
ELECTRICS / ELECTRICS	Electric Panel (Arrowes Board)
ACCESS HATCH	Access Hatch
	Overhead Heater
	Fire Detector
	Air-Con Cassette
	Wall Mounted Air-Con Cassette
ALARM PANEL / CHURB FANS / FUSE BOX / CHURB BOX / CUSTOMER COUNTER	
KEY SERVICE / CUSTOMER SERVICE / A/C CONTROL / PANEL / DOOR CONTROL	

Wall Construction

	Solid Walls.
	Non fire rated partition.
	60mins fire rated partition.

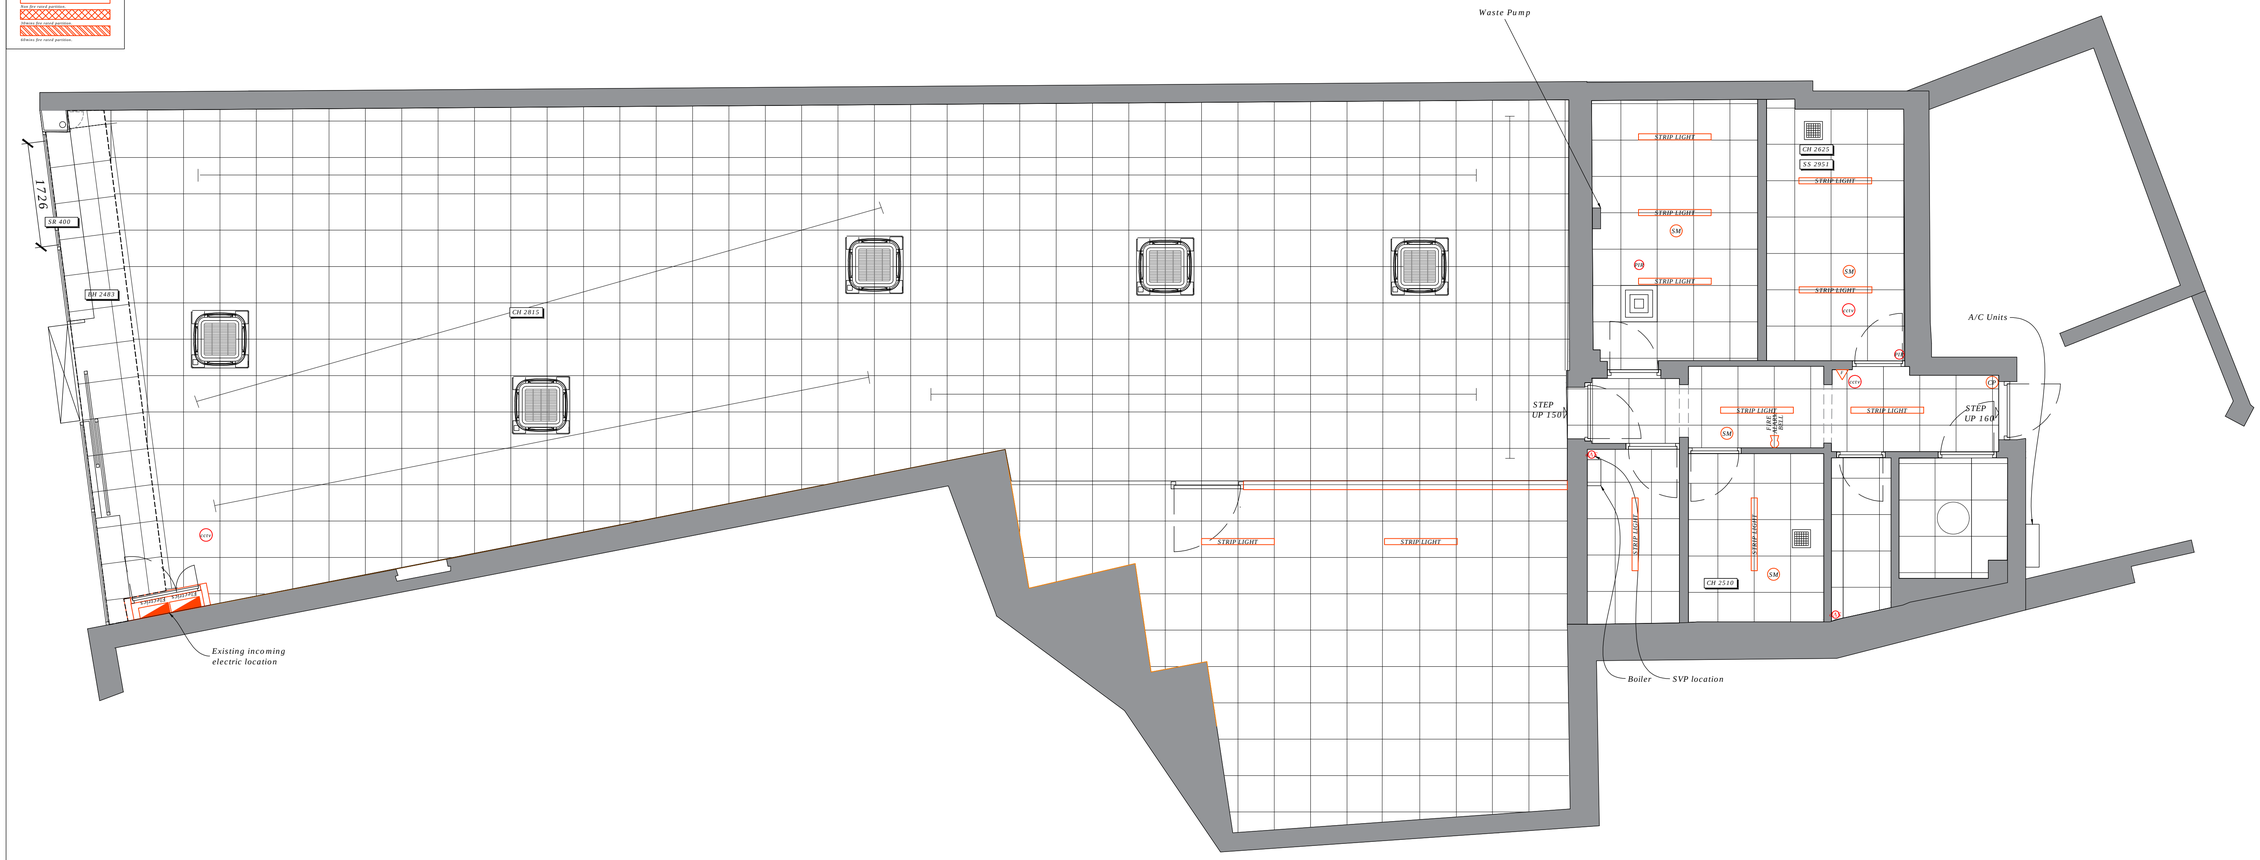

Existing RCP Layout
Scale 1:50

- The contractor must verify all dimensions on site before any works are undertaken, discrepancies are to reported to the project architect/designer for clarification.
- All works will be carried out in accordance with the SAVERS NEW STORE STANDARD SPECIFICATION document & are to comply with the tenants fit out guidelines following landlords approval.
- HVAC, M&E layouts are indicative & must be verified with the relevant contractor before commencement of work.
- All works to be carried out in accordance with the fire strategy and fire cert application schedule produced by the landlord team issued at tender.
- The existing\proposed sprinkler system is to be assessed by contractor to ensure the system is in compliance with building regs part B.
- This drawing remains the property of ASWATSON/SAVERS & may not be reproduced in any way without prior consent.

AREA SCHEDULE

AREA	Ground Floor SqM / SqFt	First Floor SqM / SqFt
Gross Area	260.3/2802	-/-
Total Sales	196.5/2115	-/-
Total BOH	61.3/661	-/-
- Staff Room	6.2/67	-/-
- Managers Office	9.5/102	-/-
- Toilets	5.7/64	-/-
- Warehouse	24.1/260	-/-
- Circulation Area	8.7/95	-/-
- Void	-/-	-/-

DRAWING TITLE
EXISTING RCP

DRAWING NUMBER			REVISION
CPS 16 147 003			A
SCALE	DATE	DRAWN	CHECKED
1: 50 @ A1	24/11/16	HS	DL

PROJECT
12 SURREY STREET
LITTLEHAMPTON
BN17 5AZ

STATUS
L3

EXISTING

118 Beddington Lane
Croydon
Surrey
CR0 4TB
savers

102 Birchwood One
Dewhurst Road
Birchwood
WARRINGTON
WA3 7GB
Tel: 01234 1234456
E-mail: admin@cubepd.co.uk
Web: www.cubepd.co.uk
cube.