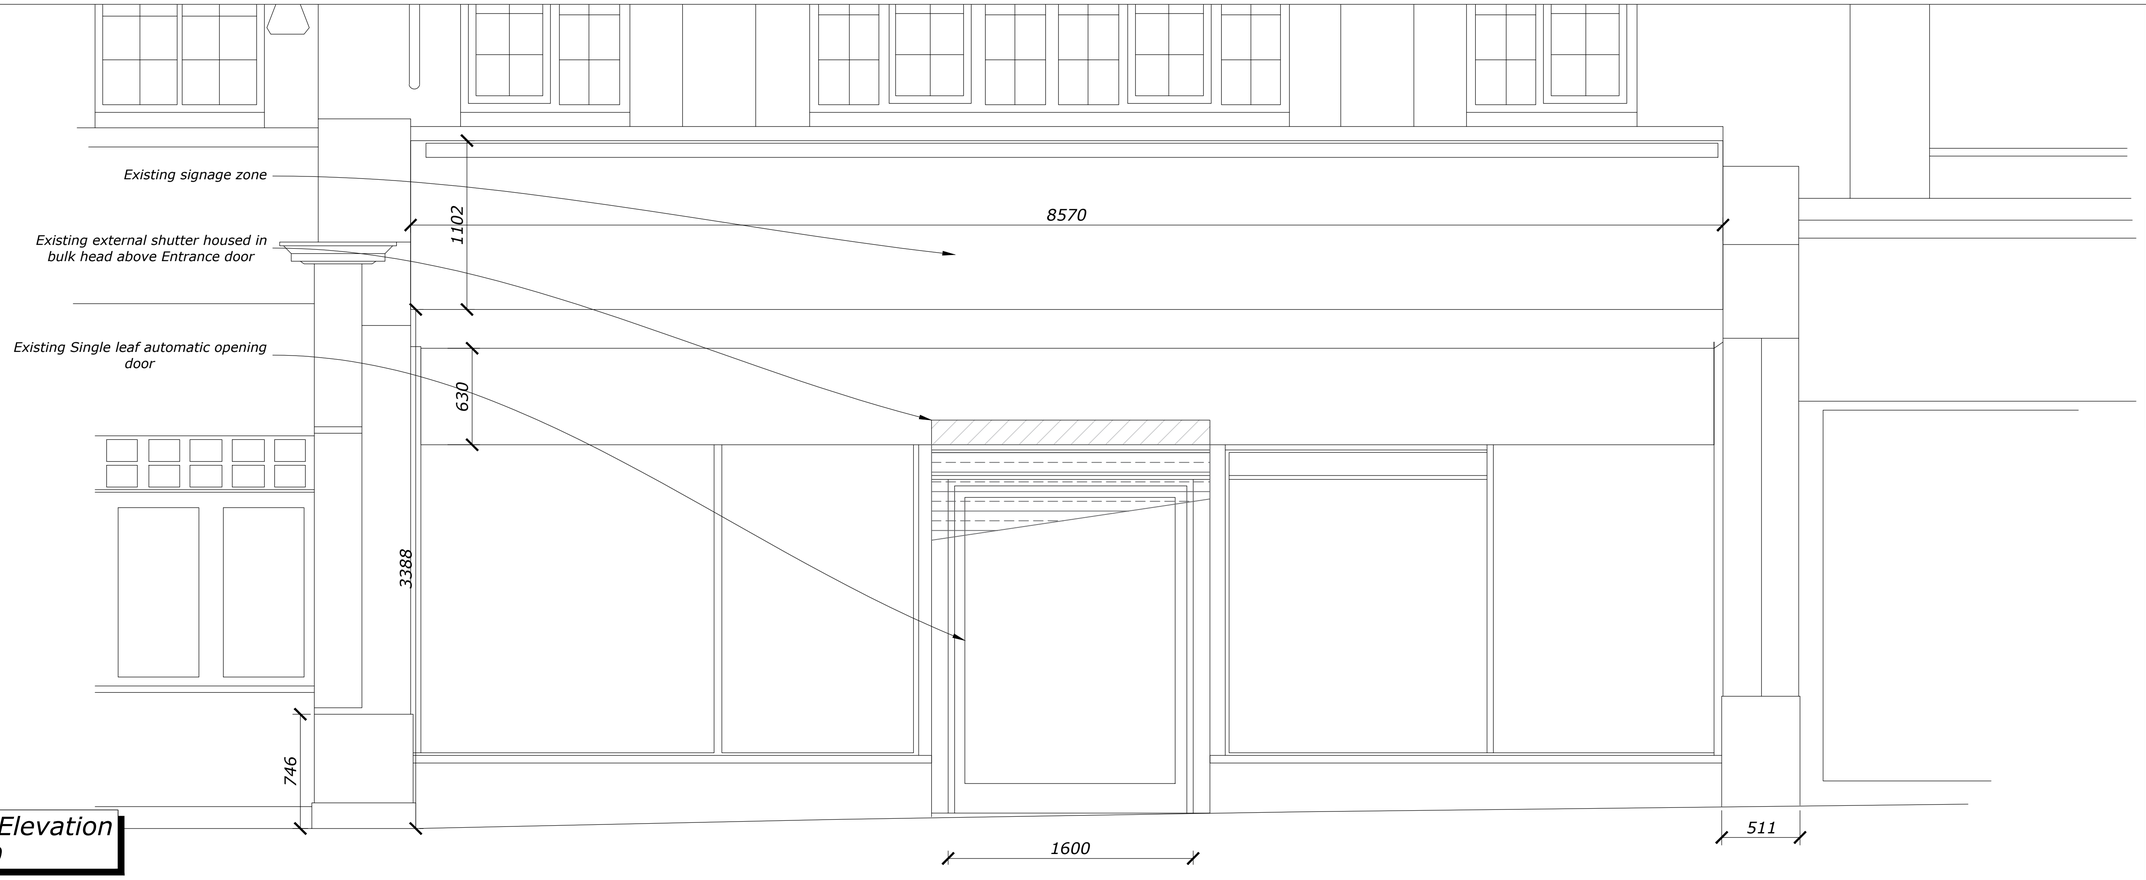

Existing Elevation
Scale 1:20

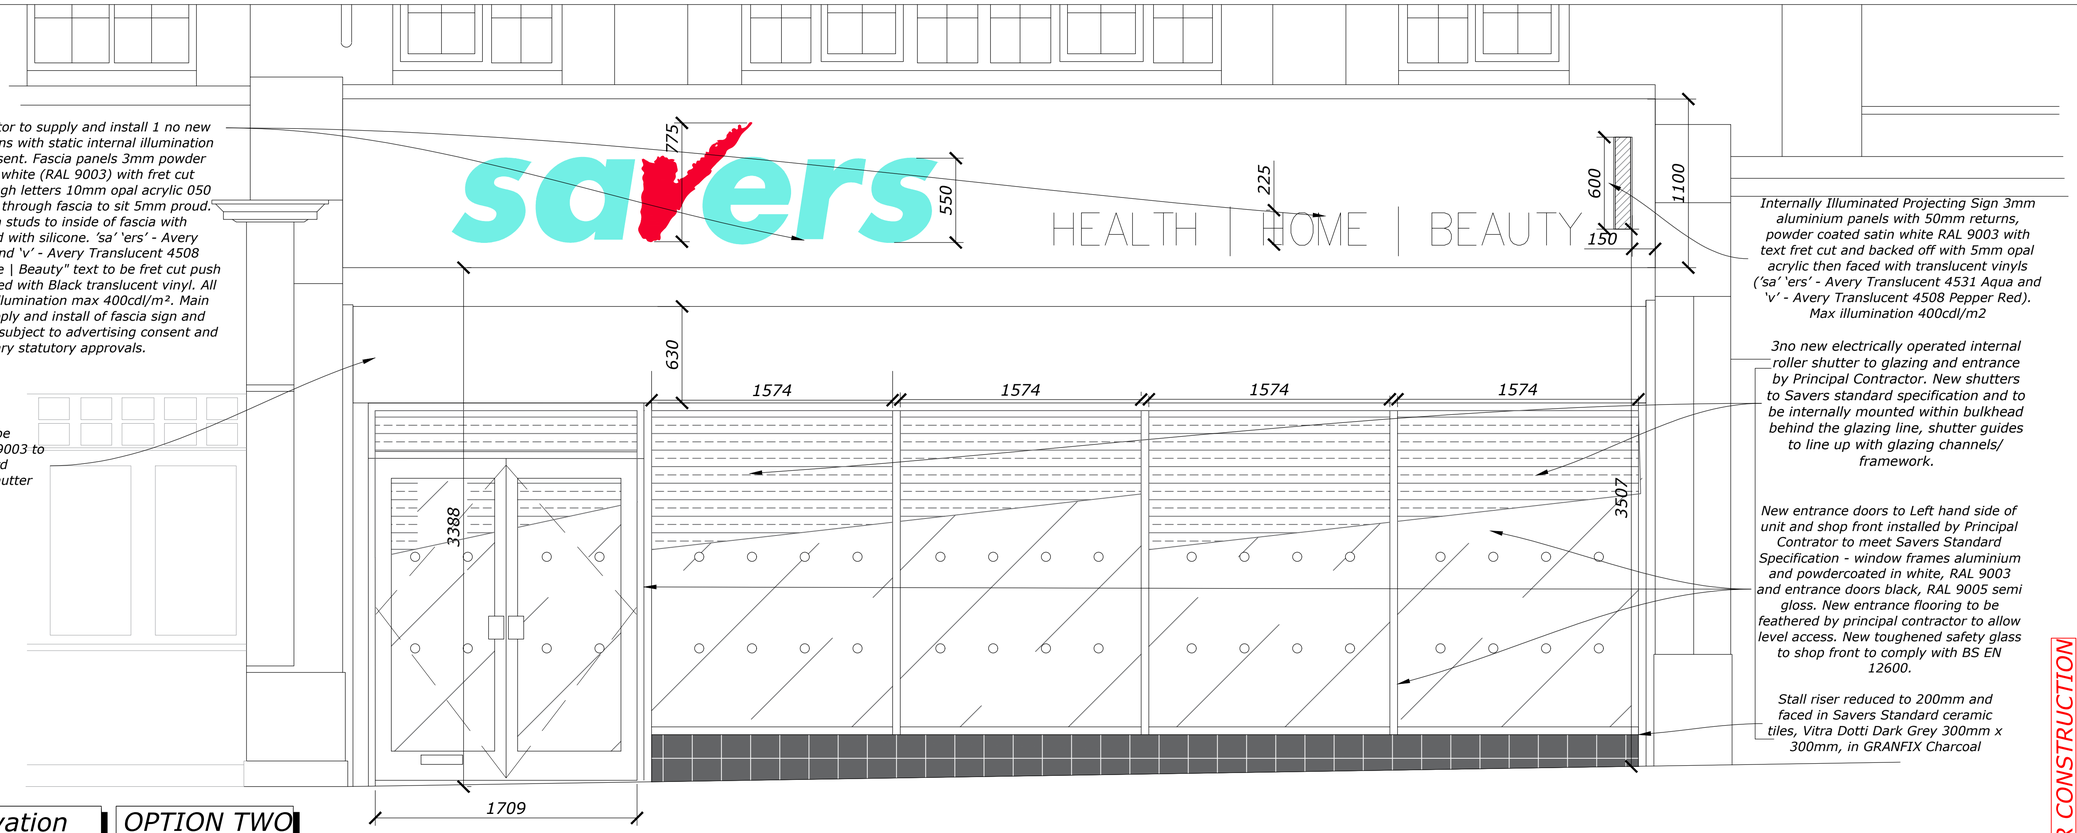

Appointed signage contractor to supply and install 1 no new folded aluminium fascia signs with static internal illumination subject to advertising consent. Fascia panels 3mm powder coated aluminium, satin white (RAL 9003) with fret cut 'savers' text Pushed through letters 10mm opal acrylic 050 with rebated edge, pushed through fascia to sit 5mm proud. Acrylic held in place via studs to inside of fascia with nuts/washers then sealed with silicone. 'sa' 'ers' - Avery Translucent 4531 Aqua and 'v' - Avery Translucent 4508 Pepper Red). "Health | Home | Beauty" text to be fret cut push through acrylic lettering faced with Black translucent vinyl. All text to have LED internal illumination max 400cdl/m². Main contractor to allow for supply and install of fascia sign and housing frame. All signage subject to advertising consent and all other necessary statutory approvals.

Panel above door to be redecorated in White RAL 9003 to meet Savers Standard Specification, External shutter housing removed.

Internally Illuminated Projecting Sign 3mm aluminium panels with 50mm returns, powder coated satin white RAL 9003 with text fret cut and backed off with 5mm opal acrylic then faced with translucent vinyls ('sa' 'ers' - Avery Translucent 4531 Aqua and 'v' - Avery Translucent 4508 Pepper Red). Max illumination 400cdl/m2

3no new electrically operated internal roller shutter to glazing and entrance by Principal Contractor. New shutters to Savers standard specification and to be internally mounted within bulkhead behind the glazing line, shutter guides to line up with glazing channels/ framework.

New entrance doors to Left hand side of unit and shop front installed by Principal Contrator to meet Savers Standard Specification - window frames aluminium and powdercoated in white, RAL 9003 and entrance doors black, RAL 9005 semi gloss. New entrance flooring to be feathered by principal contractor to allow level access. New toughened safety glass to shop front to comply with BS EN 12600.

Stall riser reduced to 200mm and faced in Savers Standard ceramic tiles, Vitra Dotti Dark Grey 300mm x 300mm, in GRANFIX Charcoal

Proposed Elevation
Scale 1:20

OPTION TWO

- The contractor must verify all dimensions on site before any works are undertaken, discrepancies are to reported to the project architect/designer for clarification.
- All works will be carried out in accordance with the SAVERS NEW STORE STANDARD SPECIFICATION document & are to comply with the tenants fit out guidelines following landlords approval.
- HVAC, M&E layouts are indicative & must be verified with the relevant contractor before commencement of work.
- All works to be carried out in accordance with the fire strategy and fire cert application schedule produced by the landlord team issued at tender.
- The existing\proposed sprinkler system is to be assessed by contractor to ensure the system is in compliance with building regs part B.
- This drawing remains the property of ASWATSON/SAVERS & may not be reproduced in any way without prior consent.

SCHEDULE OF RISKS
Standard risks and hazards normally associated with the types of work detailed on this drawing, include:

- Electrocution: M&E installation/alterations.
- Working at height: Falls from scaffolds, platforms & ladders. Falling materials.
- Noise: Use of power tools & demolition equipment.
- Dust: Use of power tools & demolition equipment.
- Suffocation: Fume inhalation from installation/alterations to incoming services, working with hazardous materials/solvents.
- Trip hazards: Loose cables & materials.
- Working in close proximity to the public.
- Risks associated with structural works will be assessed be a structural engineer.
- It is assumed that all works on this drawing will be carried out by a competent contractor working, where appropriate to an approved method statement.

REV	DATE	BY	REVISION NOTE
A	21.02.16	HS	Plans taken to L2
B	15.03.16	HS	Plans taken to L3
C	23.03.16	DL	Updated to reflect revised marketing guidelines

DRAWING TITLE
EXISTING & PROPOSED ELEVATIONS

DRAWING NUMBER			REVISION
CPS 16 147 004			C
SCALE	DATE	DRAWN	CHECKED
1:20 @ A1	24/11/16	HS	DL

PROJECT
12 SURREY STREET
LITTLEHAMPTON
BN17 5AZ

STATUS
L3

FOR CONSTRUCTION

118 Beddington Lane
Croydon
Surrey
CR0 4TB

502 Birchwood One
Birchwood Road
Birchwood
WARRINGTON
WA3 7GB

Tel: 01234 123456
E-mail: admin@cubepsl.co.uk
Web: www.cubepsl.co.uk