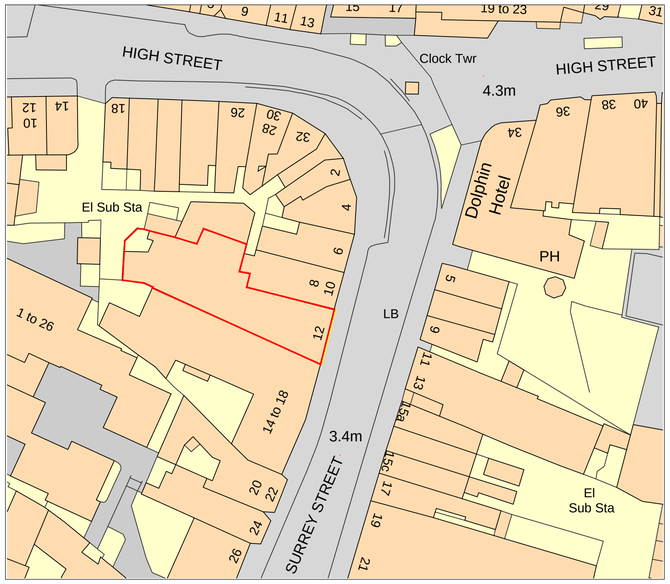

Location
Scale 1:500
0 10 20 30 40 50
Metres

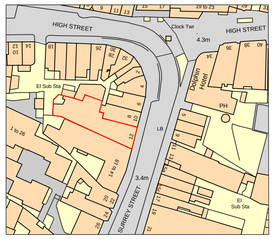

Location
Scale 1:1250
0 10 20 30 40 50
Metres

Existing Photos
NTS

- The contractor must verify all dimensions on site before any works are undertaken, discrepancies are to reported to the project architect/designer for clarification.
- All works will be carried out in accordance with the SAVERS NEW STORE STANDARD SPECIFICATION document & are to comply with the tenants fit out guidelines following landlords approval.
- HVAC, M&E layouts are indicative & must be verified with the relevant contractor before commencement of work.
- All works to be carried out in accordance with the fire strategy and fire cert application schedule produced by the landlord team issued at tender.
- The existing\proposed sprinkler system is to be assessed by contractor to ensure the system is in compliance with building regs part B.
- This drawing remains the property of ASWATSON/SAVERS & may not be reproduced in any way without prior consent.

NORTH

Key
Site boundary line
Advertisment location

FOR CONSTRUCTION

DRAWING TITLE
LOCATION/BLOCK PLAN

DRAWING NUMBER
CPS 16 147 001

REVISION
-

SCALE	DATE	DRAWN	CHECKED
1:50 @ A1	24/11/16	HS	DL

PROJECT
12 SURREY STREET
LITTLEHAMPTON
BN17 5AZ

STATUS
L3

118 Beddington Lane
Croydon
Surrey
CR0 4TB

502 Birchwood One
Dewhurst Road
Birchwood
WARRINGTON
WA3 7GB

Tel: 01234 123456
E-mail: admin@cubepsl.co.uk
Web: www.cubepsl.co.uk

ARUN DISTRICT COUNCIL LU/104/17/A