


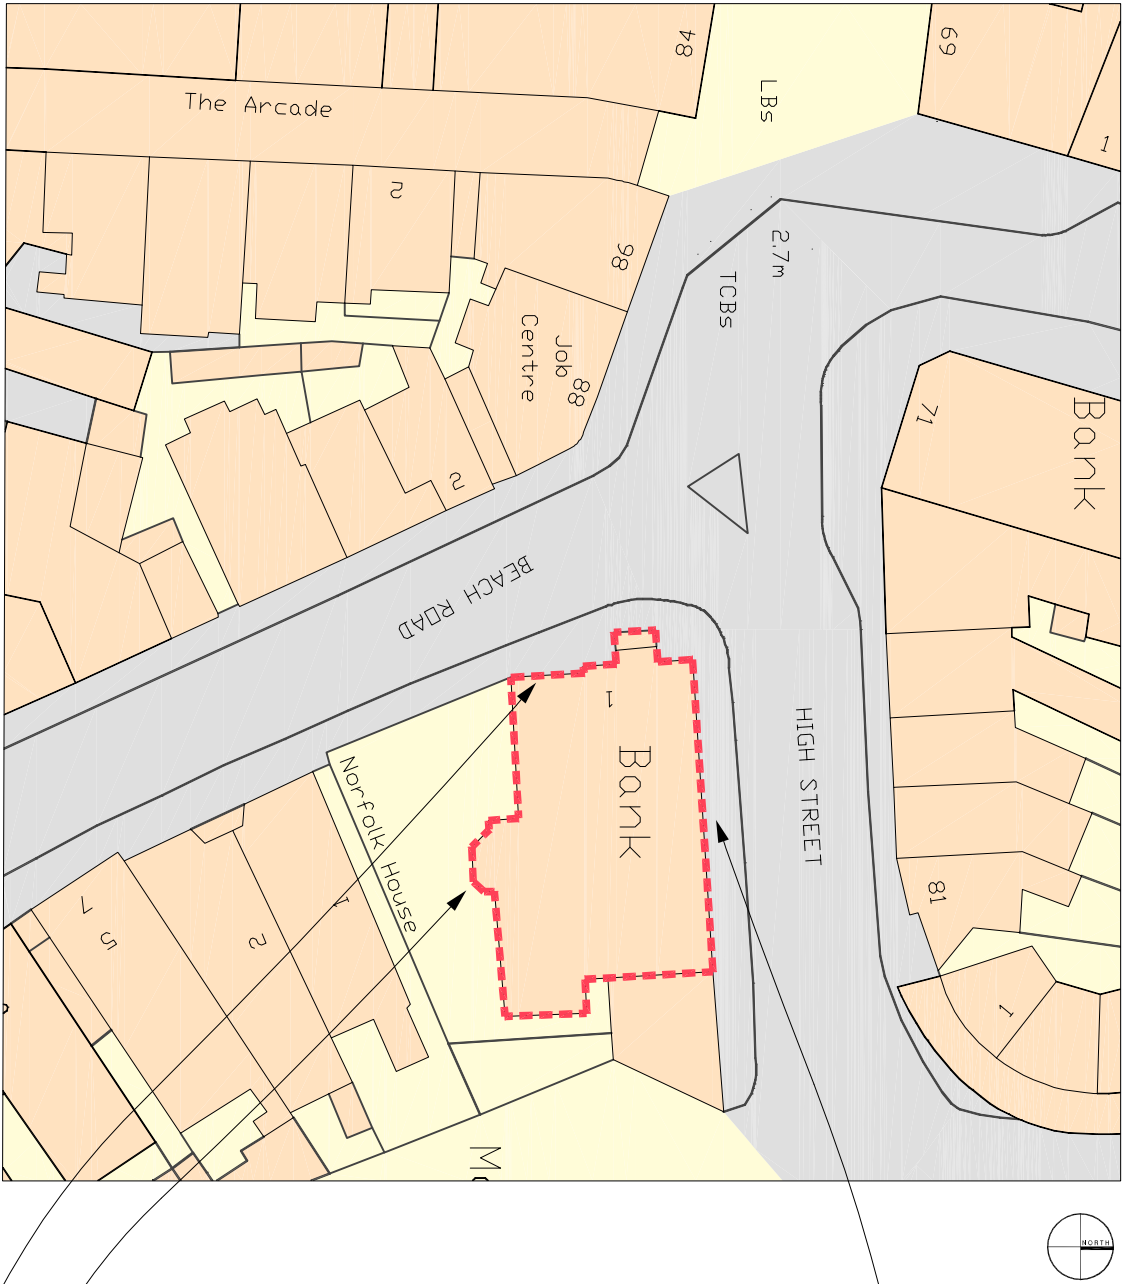


SITE BLOCK PLAN (SCALE 1:500)

LOCATION OF PROPOSED
INTERNAL WINDOW DISPLAY

SITE OUTLINED IN RED

LOCATION OF PROPOSED
ATM TABLET AND
WINDOW DISPLAY

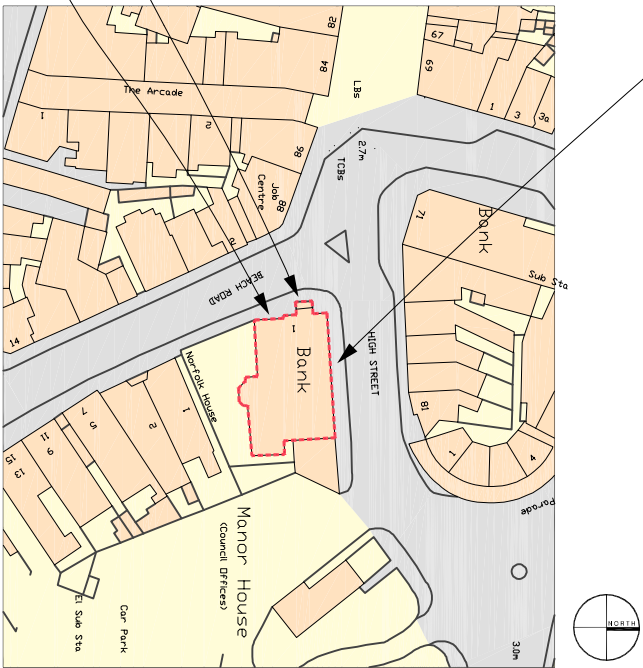

Ordnance Survey, (C) Crown Copyright 2010. All rights reserved. Licence number 100020449

SITE LOCATION PLAN (SCALE 1:1250)

SITE LOCATION PLANS

ISG		01227 792000 www.isgathedral.com	
MAIN CONTRACTOR		CONTRACT	
SCALE 1:1250 @ A3		DATE 10	
DRAWING STATUS		DRAWN BY	
PLANNING		DATE	
REVISION		1000_Littlehampton_P-01	