


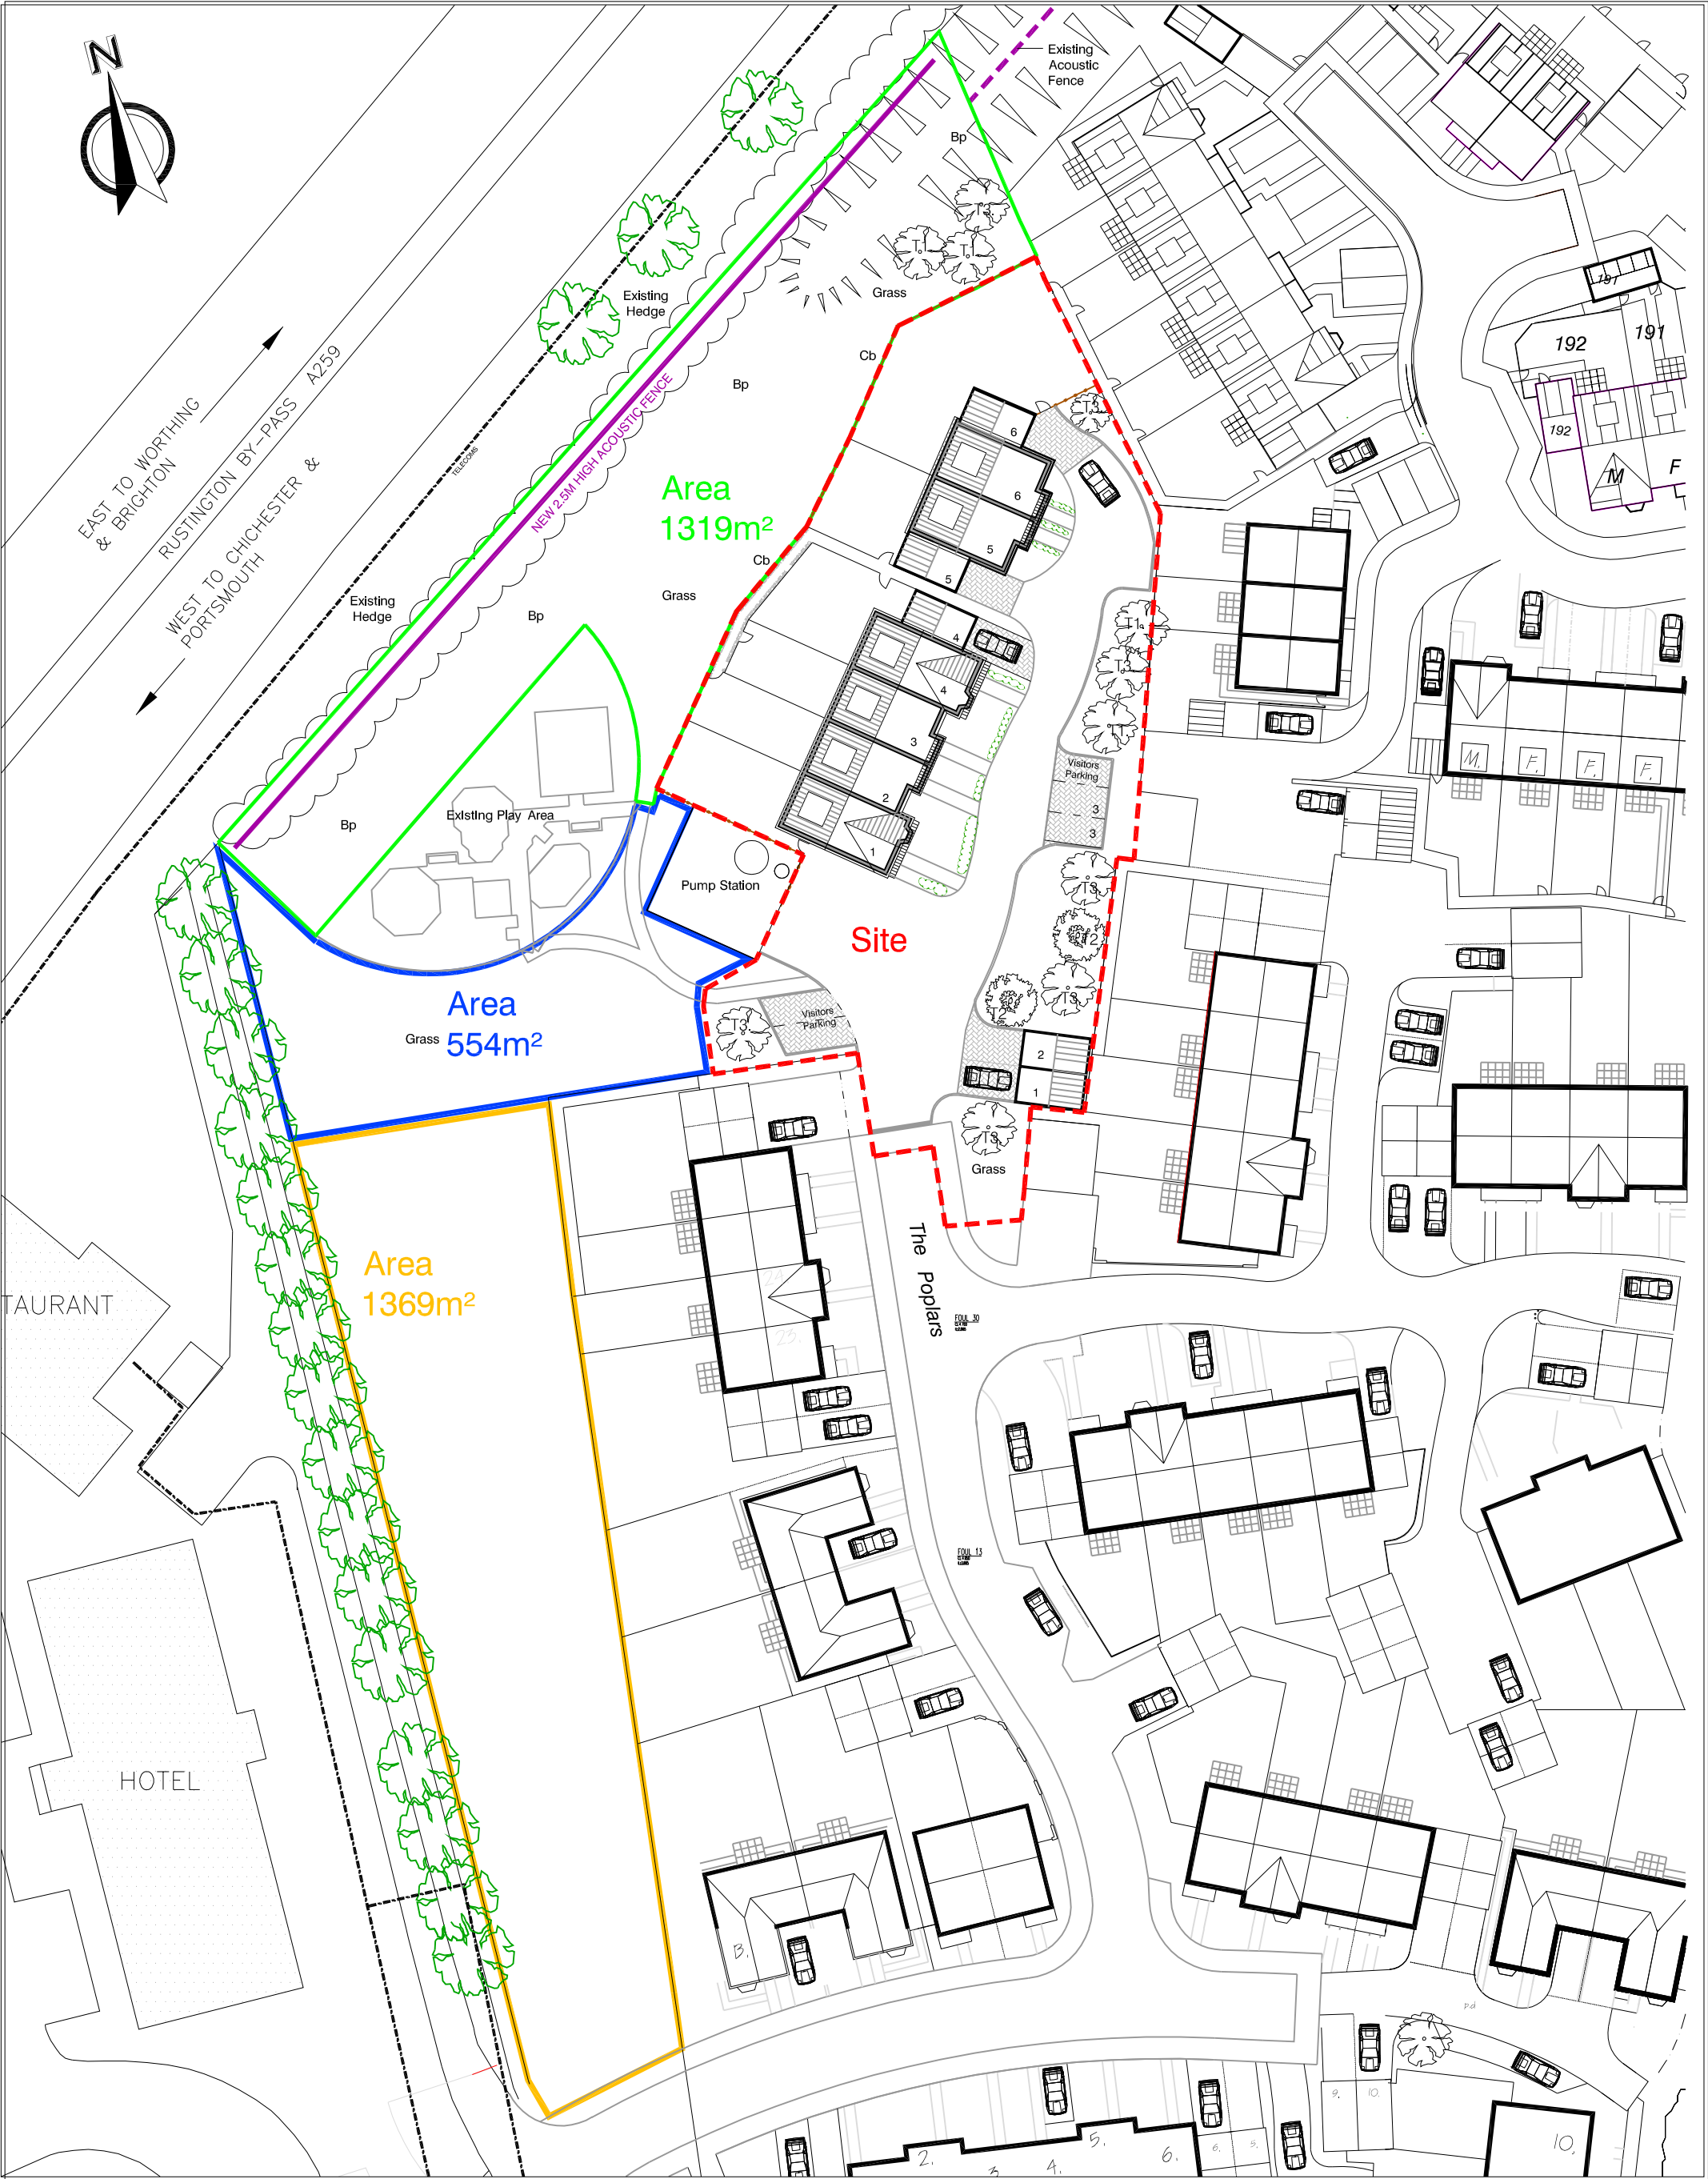

B	Plots 5 and 6 repositioned. Garden and green space config altrd.	13/03/15
A		
REV	DESCRIPTION	DATE
REVISION		

Rustington House, Worthing Road, Rustington, West Sussex, BN16 3PS
Tel No: (01903) 777777 Fax No: (01903) 777700

Residential Development
The Poplars (Former HRI Site)
Worthing Road, Littlehampton, BN17 6GZ
SITE AREA PLAN

job no.	023 001	deg no.	101	rev.	B	
scale	1:500	@A3	drawn by	SMM	date	17.03.15