




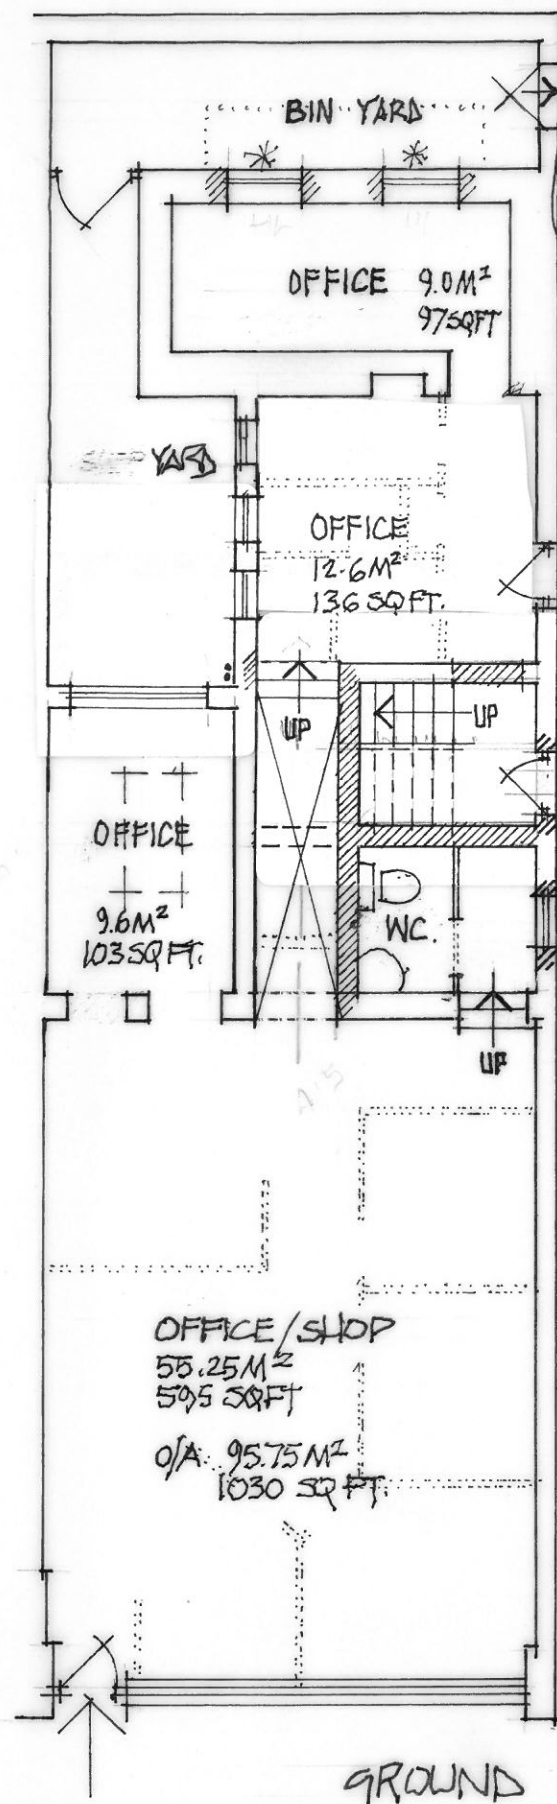

GROUND

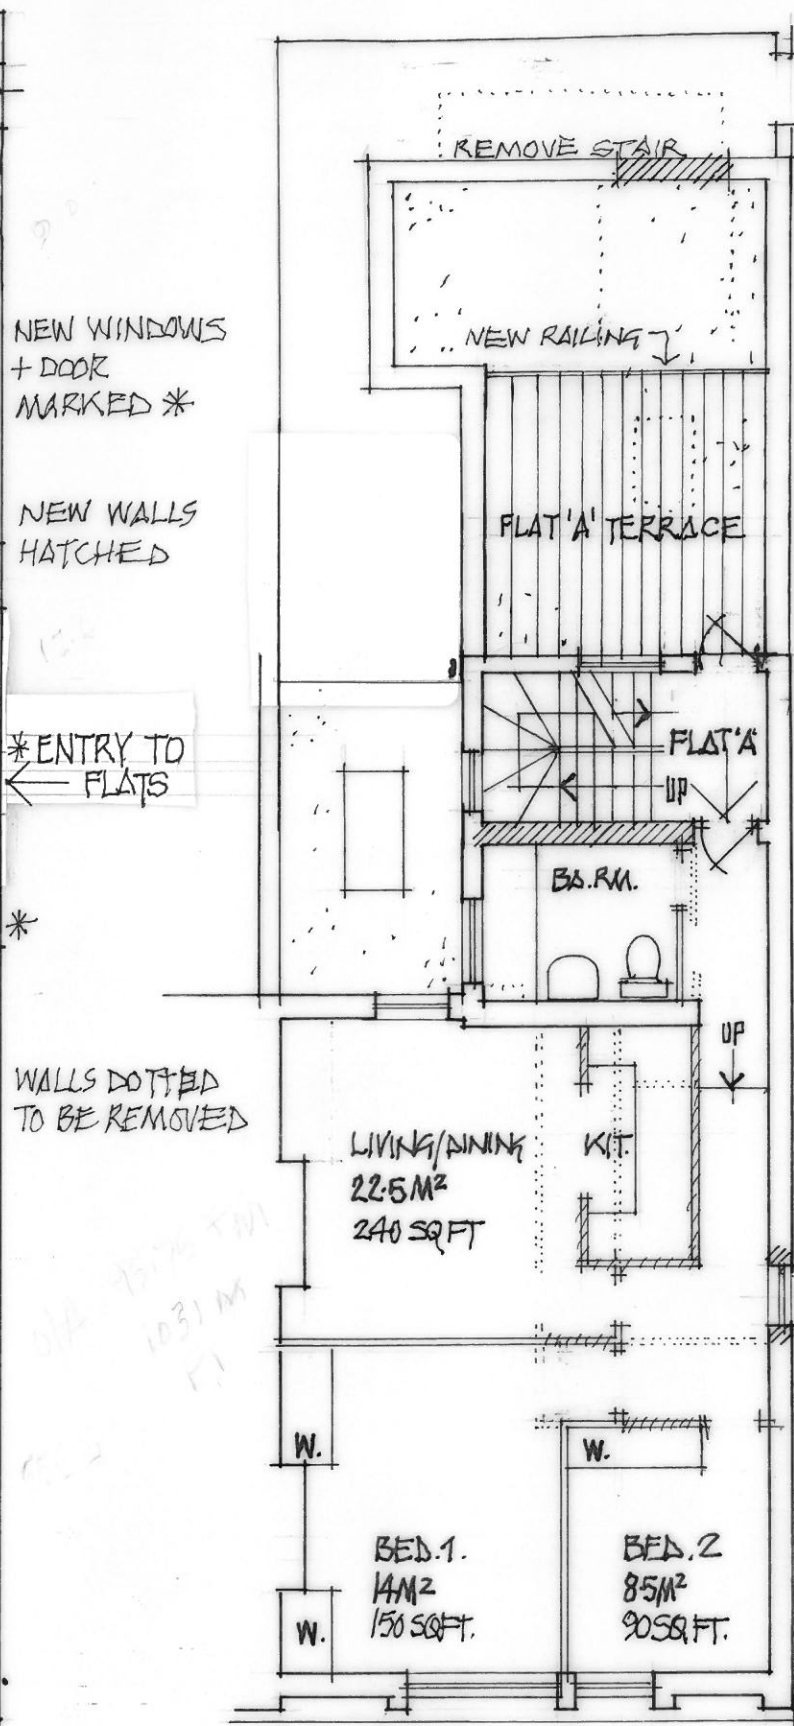

FIRST

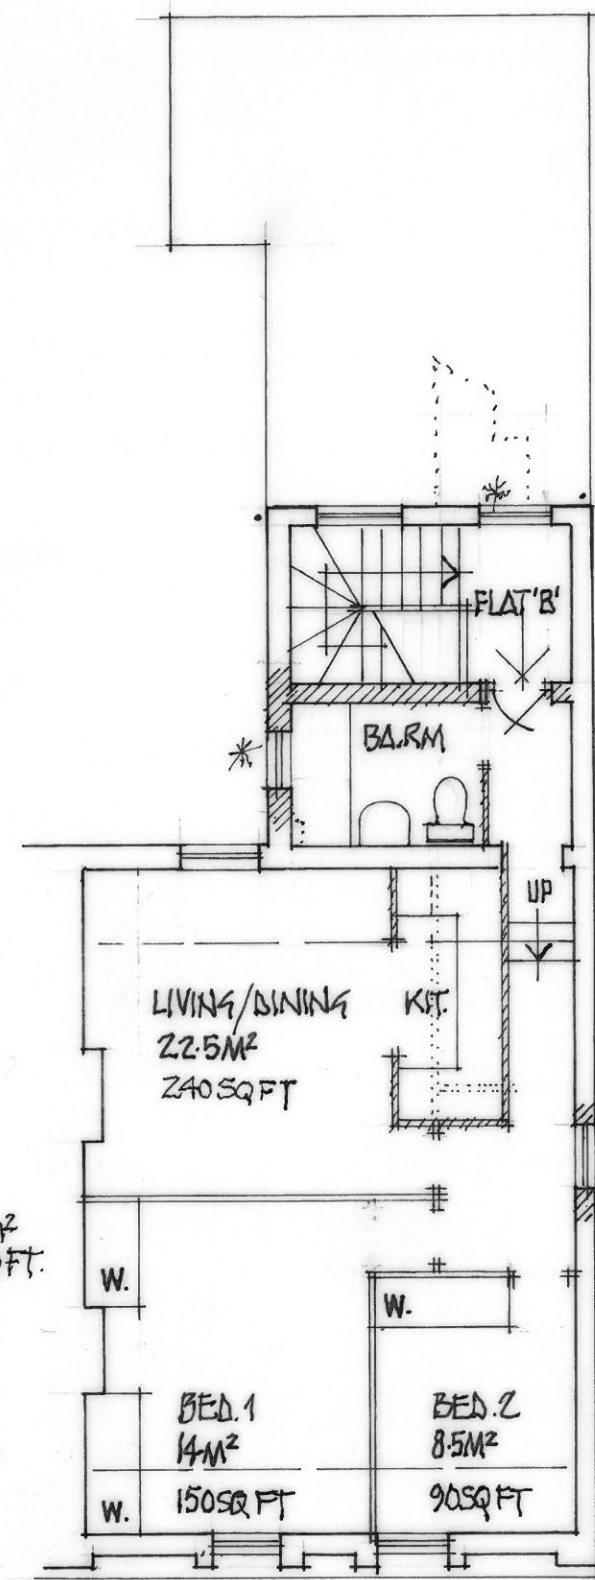

SECOND

NOTE:

1. FOR PLANNING USE ONLY -
2. ALL SUBJECT TO SITE CHECKS INCLUDING AREAS.

NOTE:

5. THIS DRAWING IS FOR PLANNING PURPOSES ONLY.
6. DETAILED SITE INVESTIGATIONS TO BE UNDERTAKEN PRIOR TO ANY WORKS COMMENCING ON SITE
7. NO STRUCTURAL WORKS TO BE UNDERTAKEN WITHOUT ENGINEERS AGREEMENT
8. NO WORKS TO COMMENCE PRIOR TO PLANNING CONSENT AND COMPLIANCE WITH PLANNING CONDITIONS

1:100 0 1 2 3 4 5M.

REVISION 'A'. 12.04.2017
AMENDED FOR APPLICATION OF PRIOR
NOTIFICATION OF CHANGE OF USE.

PROPOSED ALTERATIONS TO FORM 2 NEW 2 BEDROOM FLATS
15, BEACH ROAD. LITTLEHAMPTON, SUSSEX.
GRAHAM NICOLLS LTD. BUILDING DESIGN + TECHNOLOGY, TEL/07990 522709

SCALE / 1:100 @ A3
DATE / 22.03.2017
DWG. NO / 080616 / TP.02 'A'