


REVISION 'A' - 12.04.2017
AMENDED FOR NOTIFICATION OF CHANGE
OF USE.

NOTE:

1. THIS DRAWING IS FOR PLANNING PURPOSES ONLY.
2. DETAILED SITE INVESTIGATIONS TO BE UNDERTAKEN PRIOR TO ANY WORKS COMMENCING ON SITE
3. NO STRUCTURAL WORKS TO BE UNDERTAKEN WITHOUT ENGINEERS AGREEMENT
4. NO WORKS TO COMMENCE PRIOR TO PLANNING CONSENT AND COMPLIANCE WITH PLANNING CONDITIONS

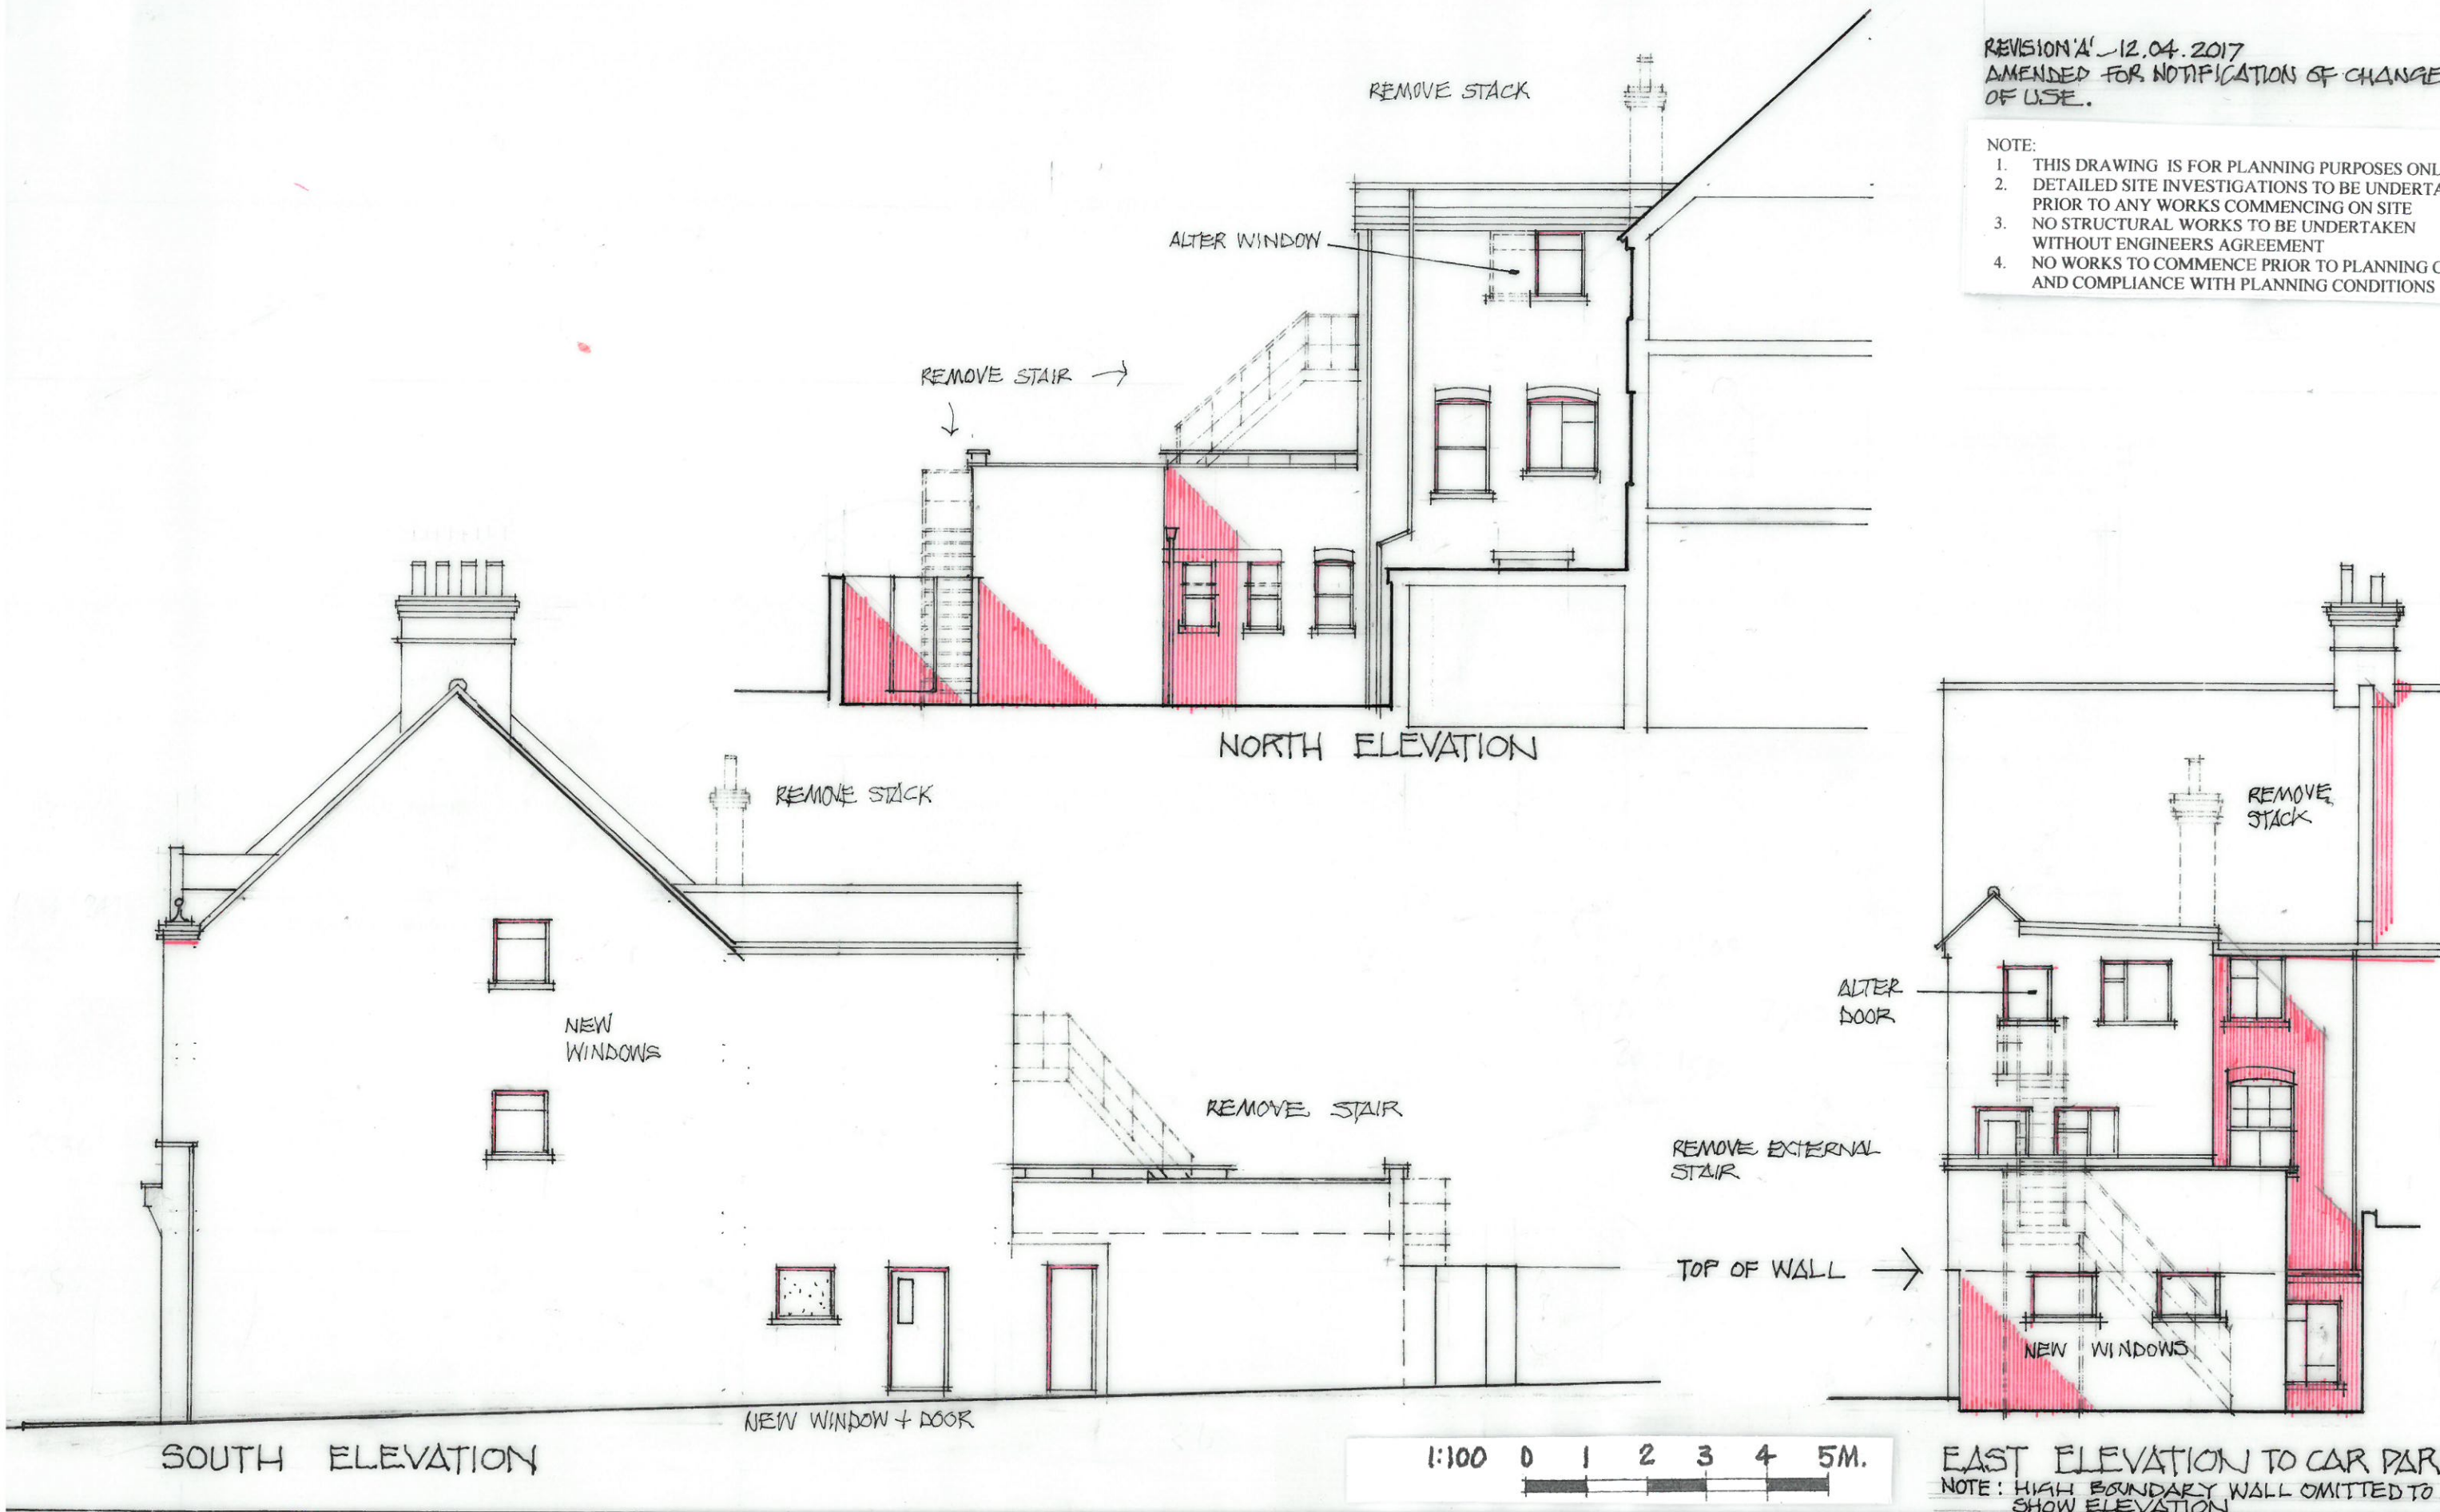

PROPOSED ALTERATIONS TO FORM 2 NEW TWO BEDROOM FLATS

15, BEACH ROAD. LITTLEHAMPTON, SUSSEX.

GRAHAM NICOLLS LTD. BUILDING DESIGN + TECHNOLOGY. TEL/07990 522709

SCALE / 1:100 @ A3

DATE / 12.04.2017

DWG.NE/080616/TPO3A'