



Plan View:

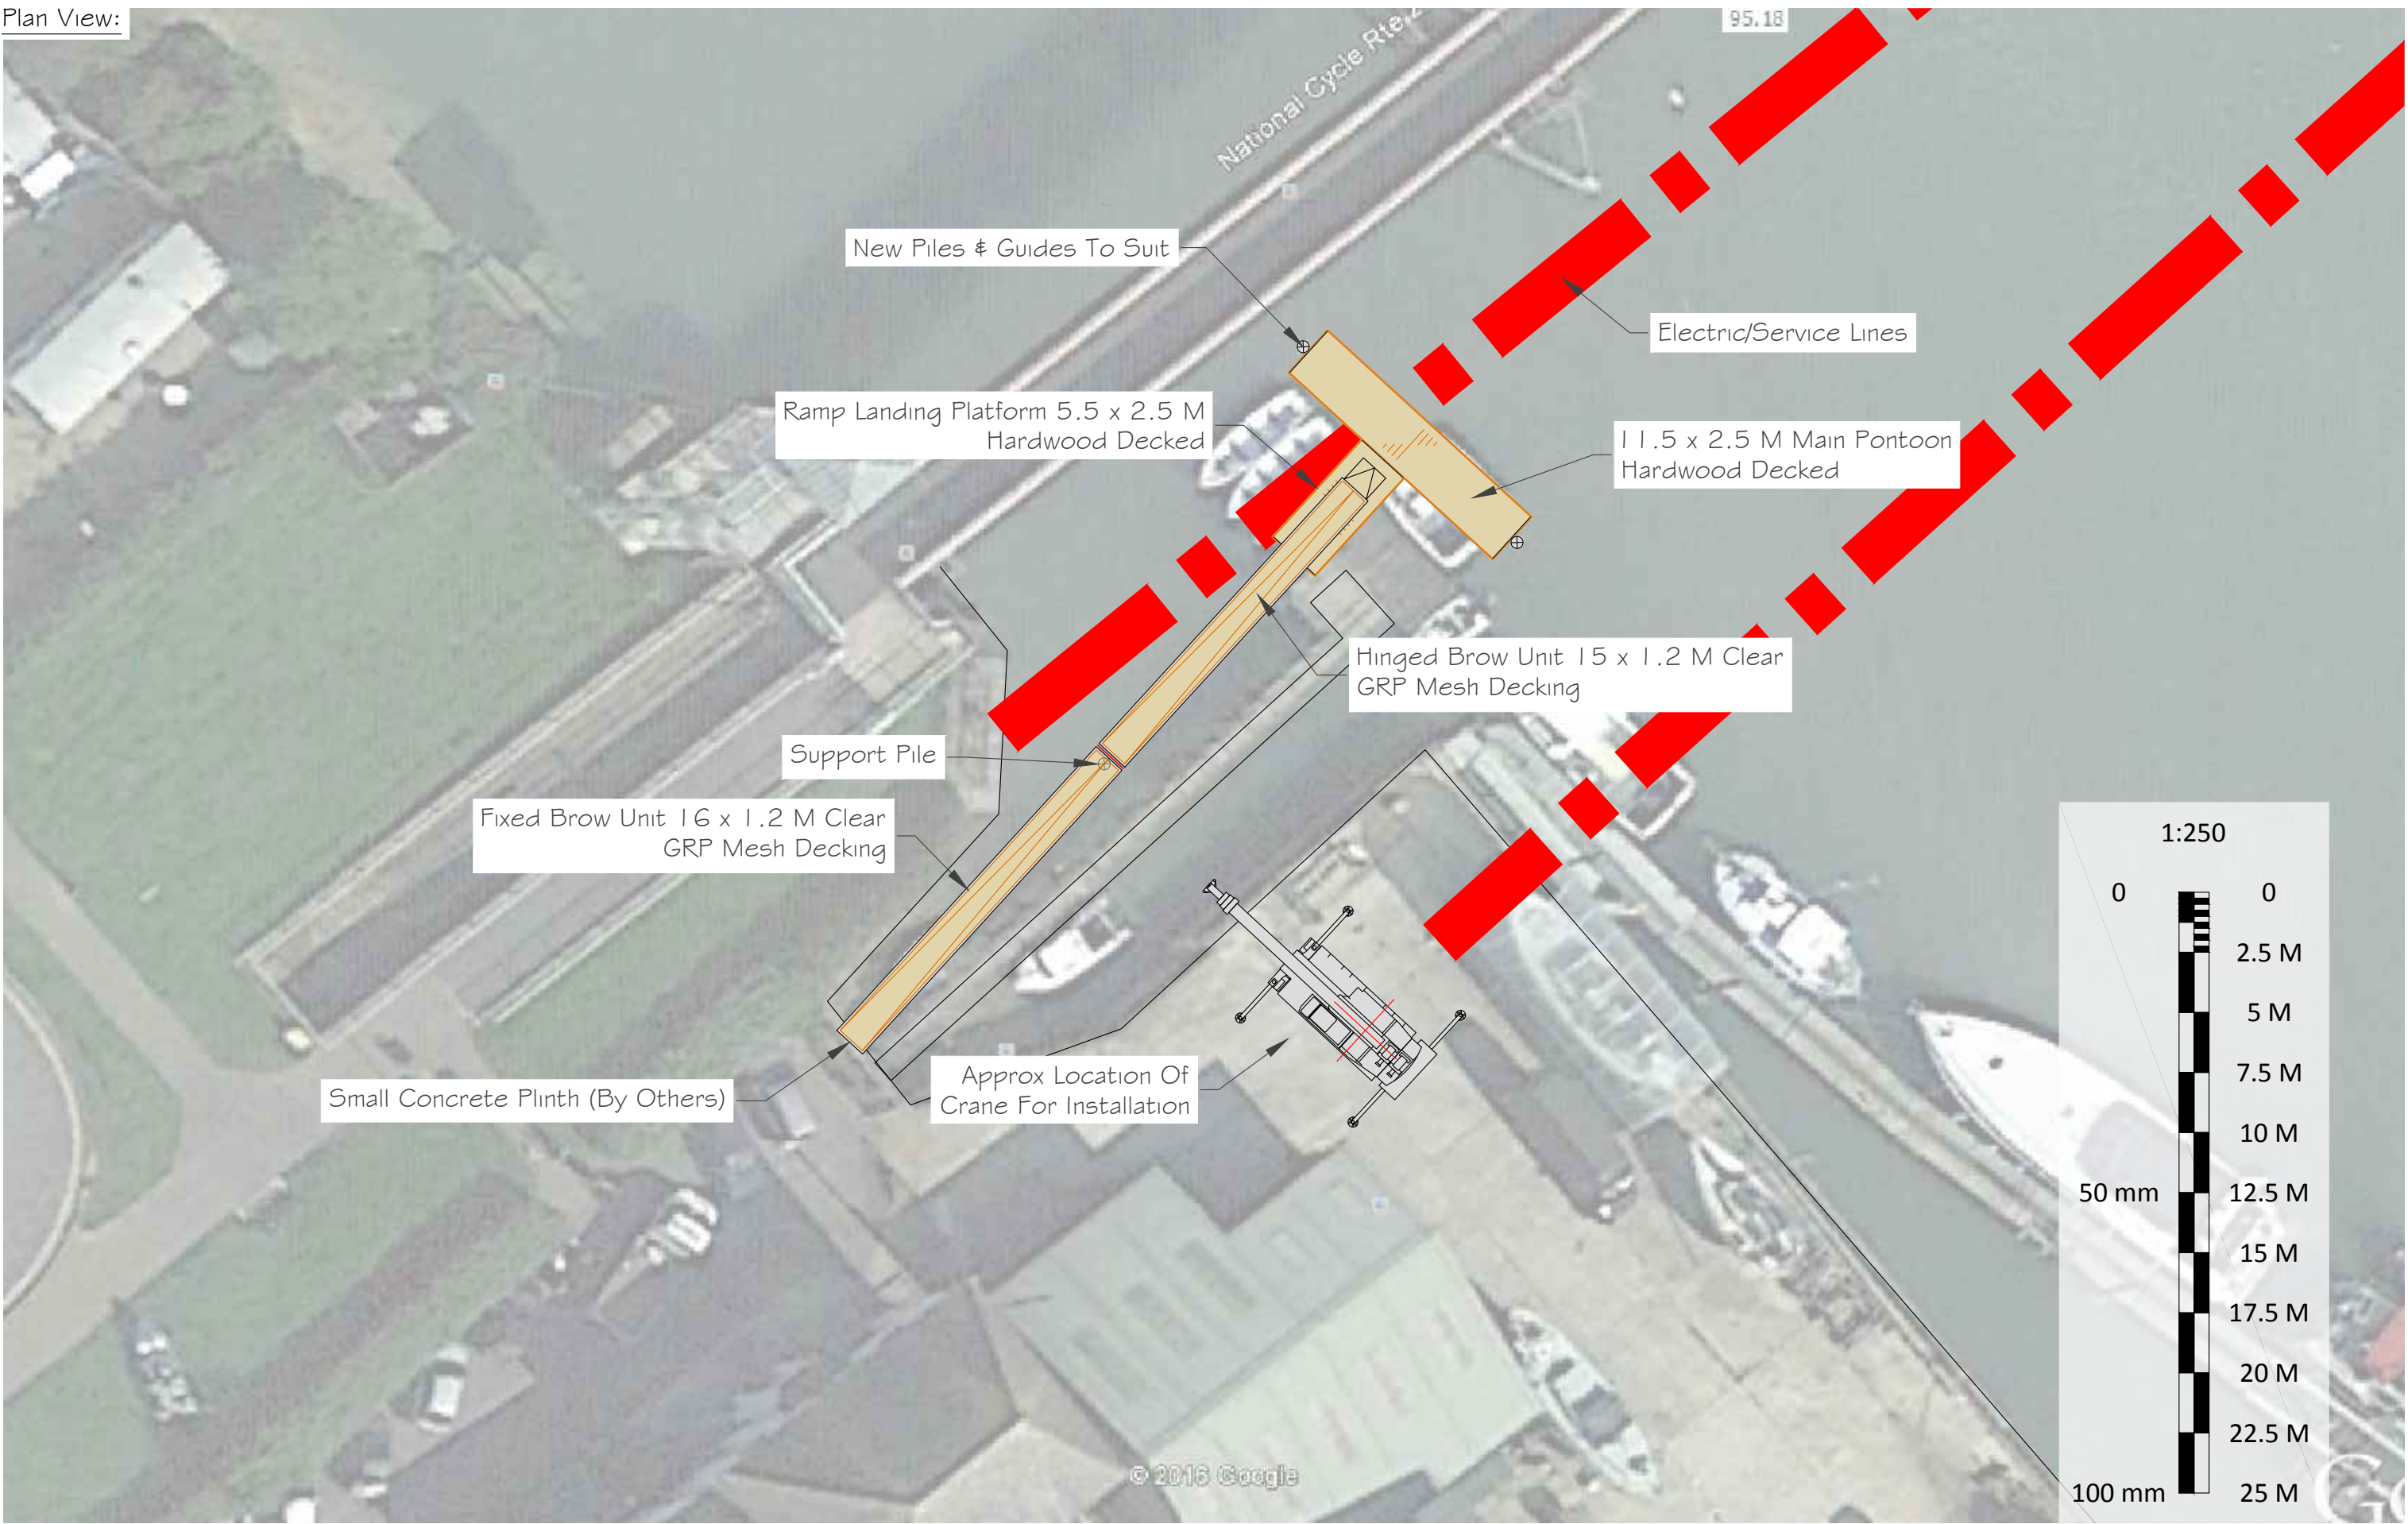


CLIENT Littlehampton Sea Cadets	DRAWING. Proposed Pontoons	DRAWN BY OP	SCALE 1:250 @ A3	DATE 16/03/16	 Solent Marine Ltd.		REV	BY	DATE	DESCRIPTION		
	DRAWING NO./REV SOL-3234-SC01-001	APPROVED BY MS	TYPE Schematic				001	OP.	09/07/20	Changes To Suit New Service & Bank Details.		
Solent Marine Ltd. Mill Rythe Lane, Hayling Island, Hampshire, PO11 0QG					Tel: 02392 466 666		Email: Projects@solentmarine.com		Website: www.solentmarine.com		Copyright © Solent Marine Ltd.	

Plan View:

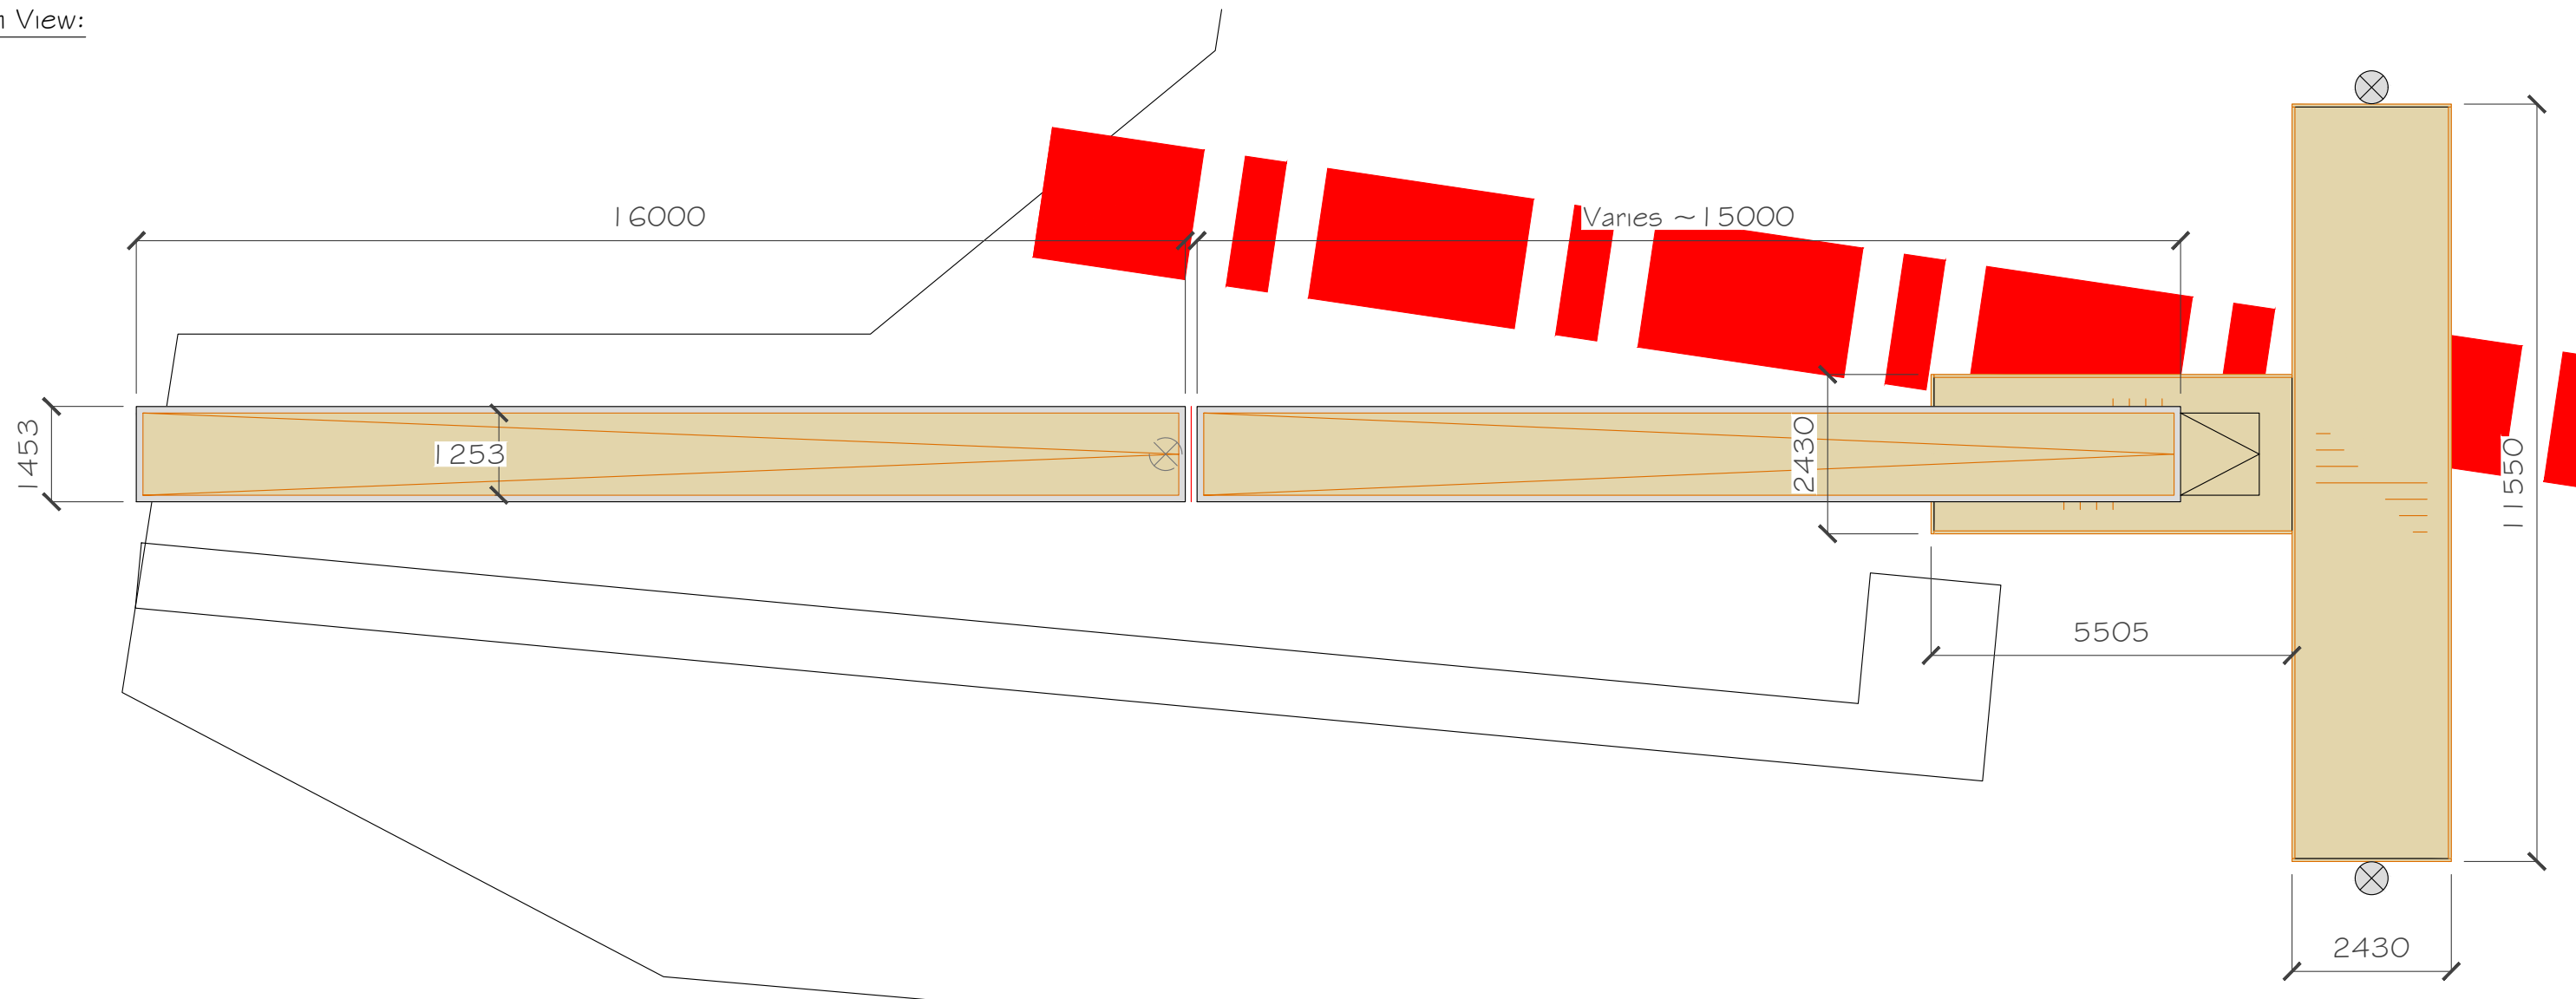

Typical Section:

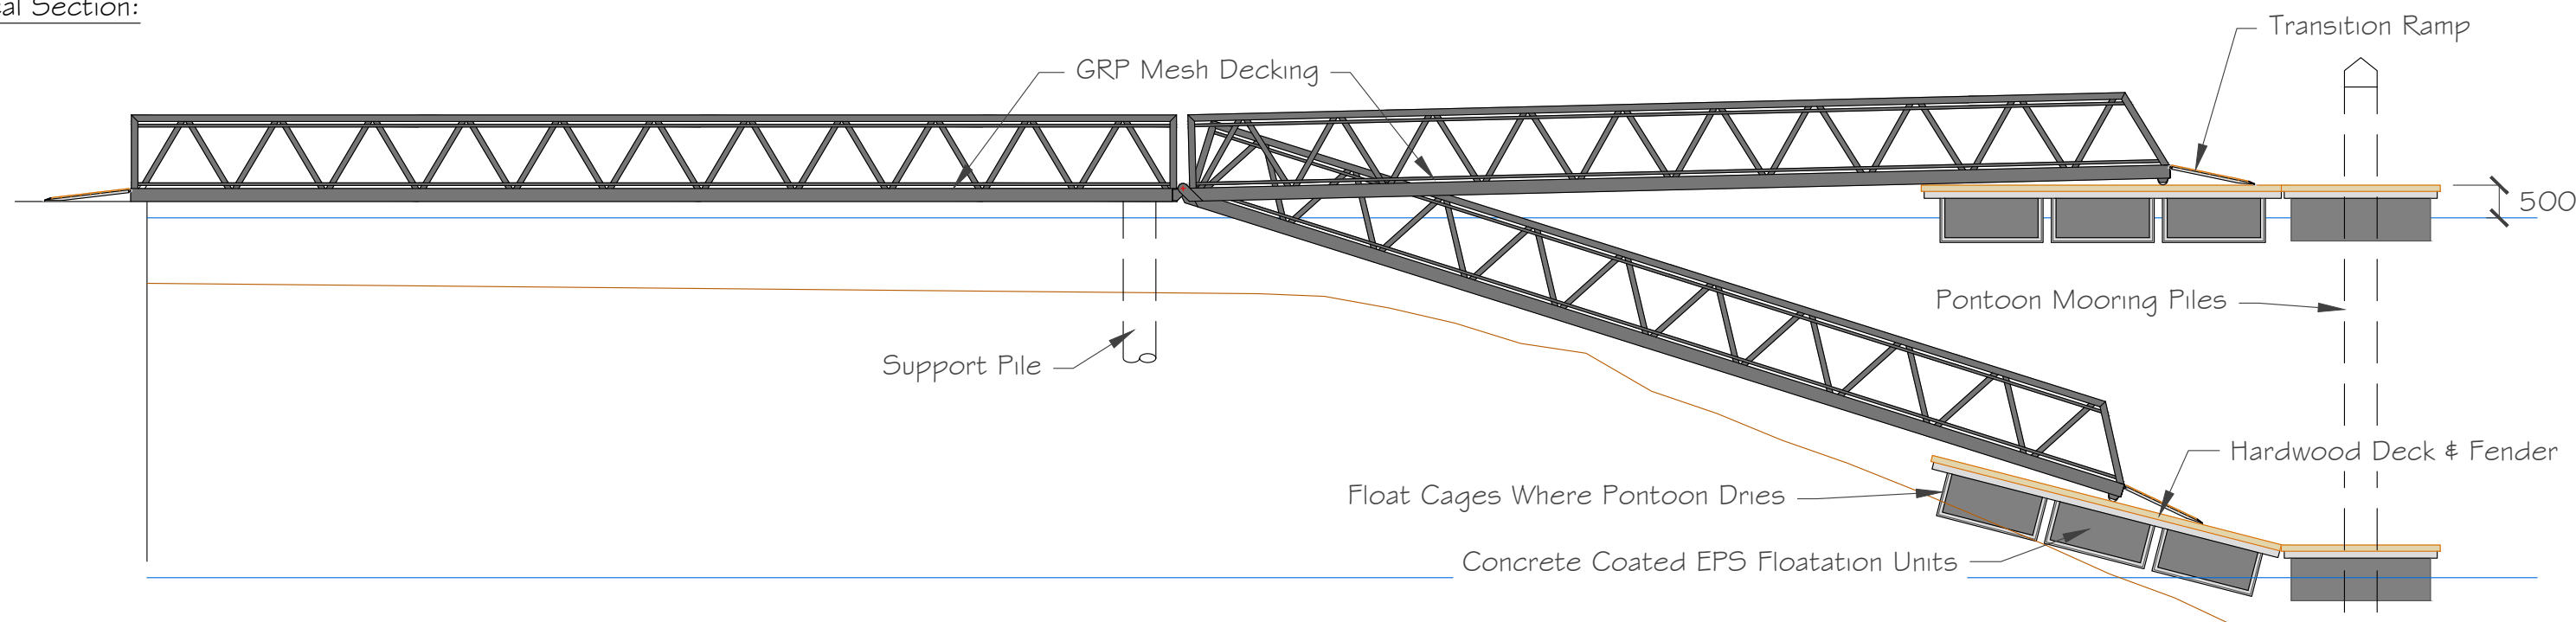

CLIENT Littlehampton Sea Cadets	DRAWING. Proposed Pontoons	DRAWN BY OP	SCALE 1:100 @ A3	DATE 16/03/16	 Solent Marine Ltd.		REV	BY	DATE	DESCRIPTION
	DRAWING NO./REV SOL-3234-SC02-001	APPROVED BY MS	TYPE Schematic				001	OP.	09/07/20	Changes To Suit New Service & Bank Details.
Solent Marine Ltd. Mill Rythe Lane, Hayling Island, Hampshire, PO11 0QG			Tel: 02392 466 666		Email: Projects@solentmarine.com		Website: www.solentmarine.com		Copyright © Solent Marine Ltd.	