

Lu109/11.

All dimensions to be checked on site.

REVISIONS

M.J.J. TANNER

SOUTH HAMBYE
16 NORTH LANE
EAST PRESTON
WEST SUSSEX BN16 1DA
TEL/FAX: 01903 774211

Mr & Mrs I DICKER
14 Peregrine Road
Littlehampton
BN17 6DT


**SINGLE STOREY
SIDE EXTENSION**

PLAN

DATE Mar 2011

SCALE 1:50

DRG No 815-2

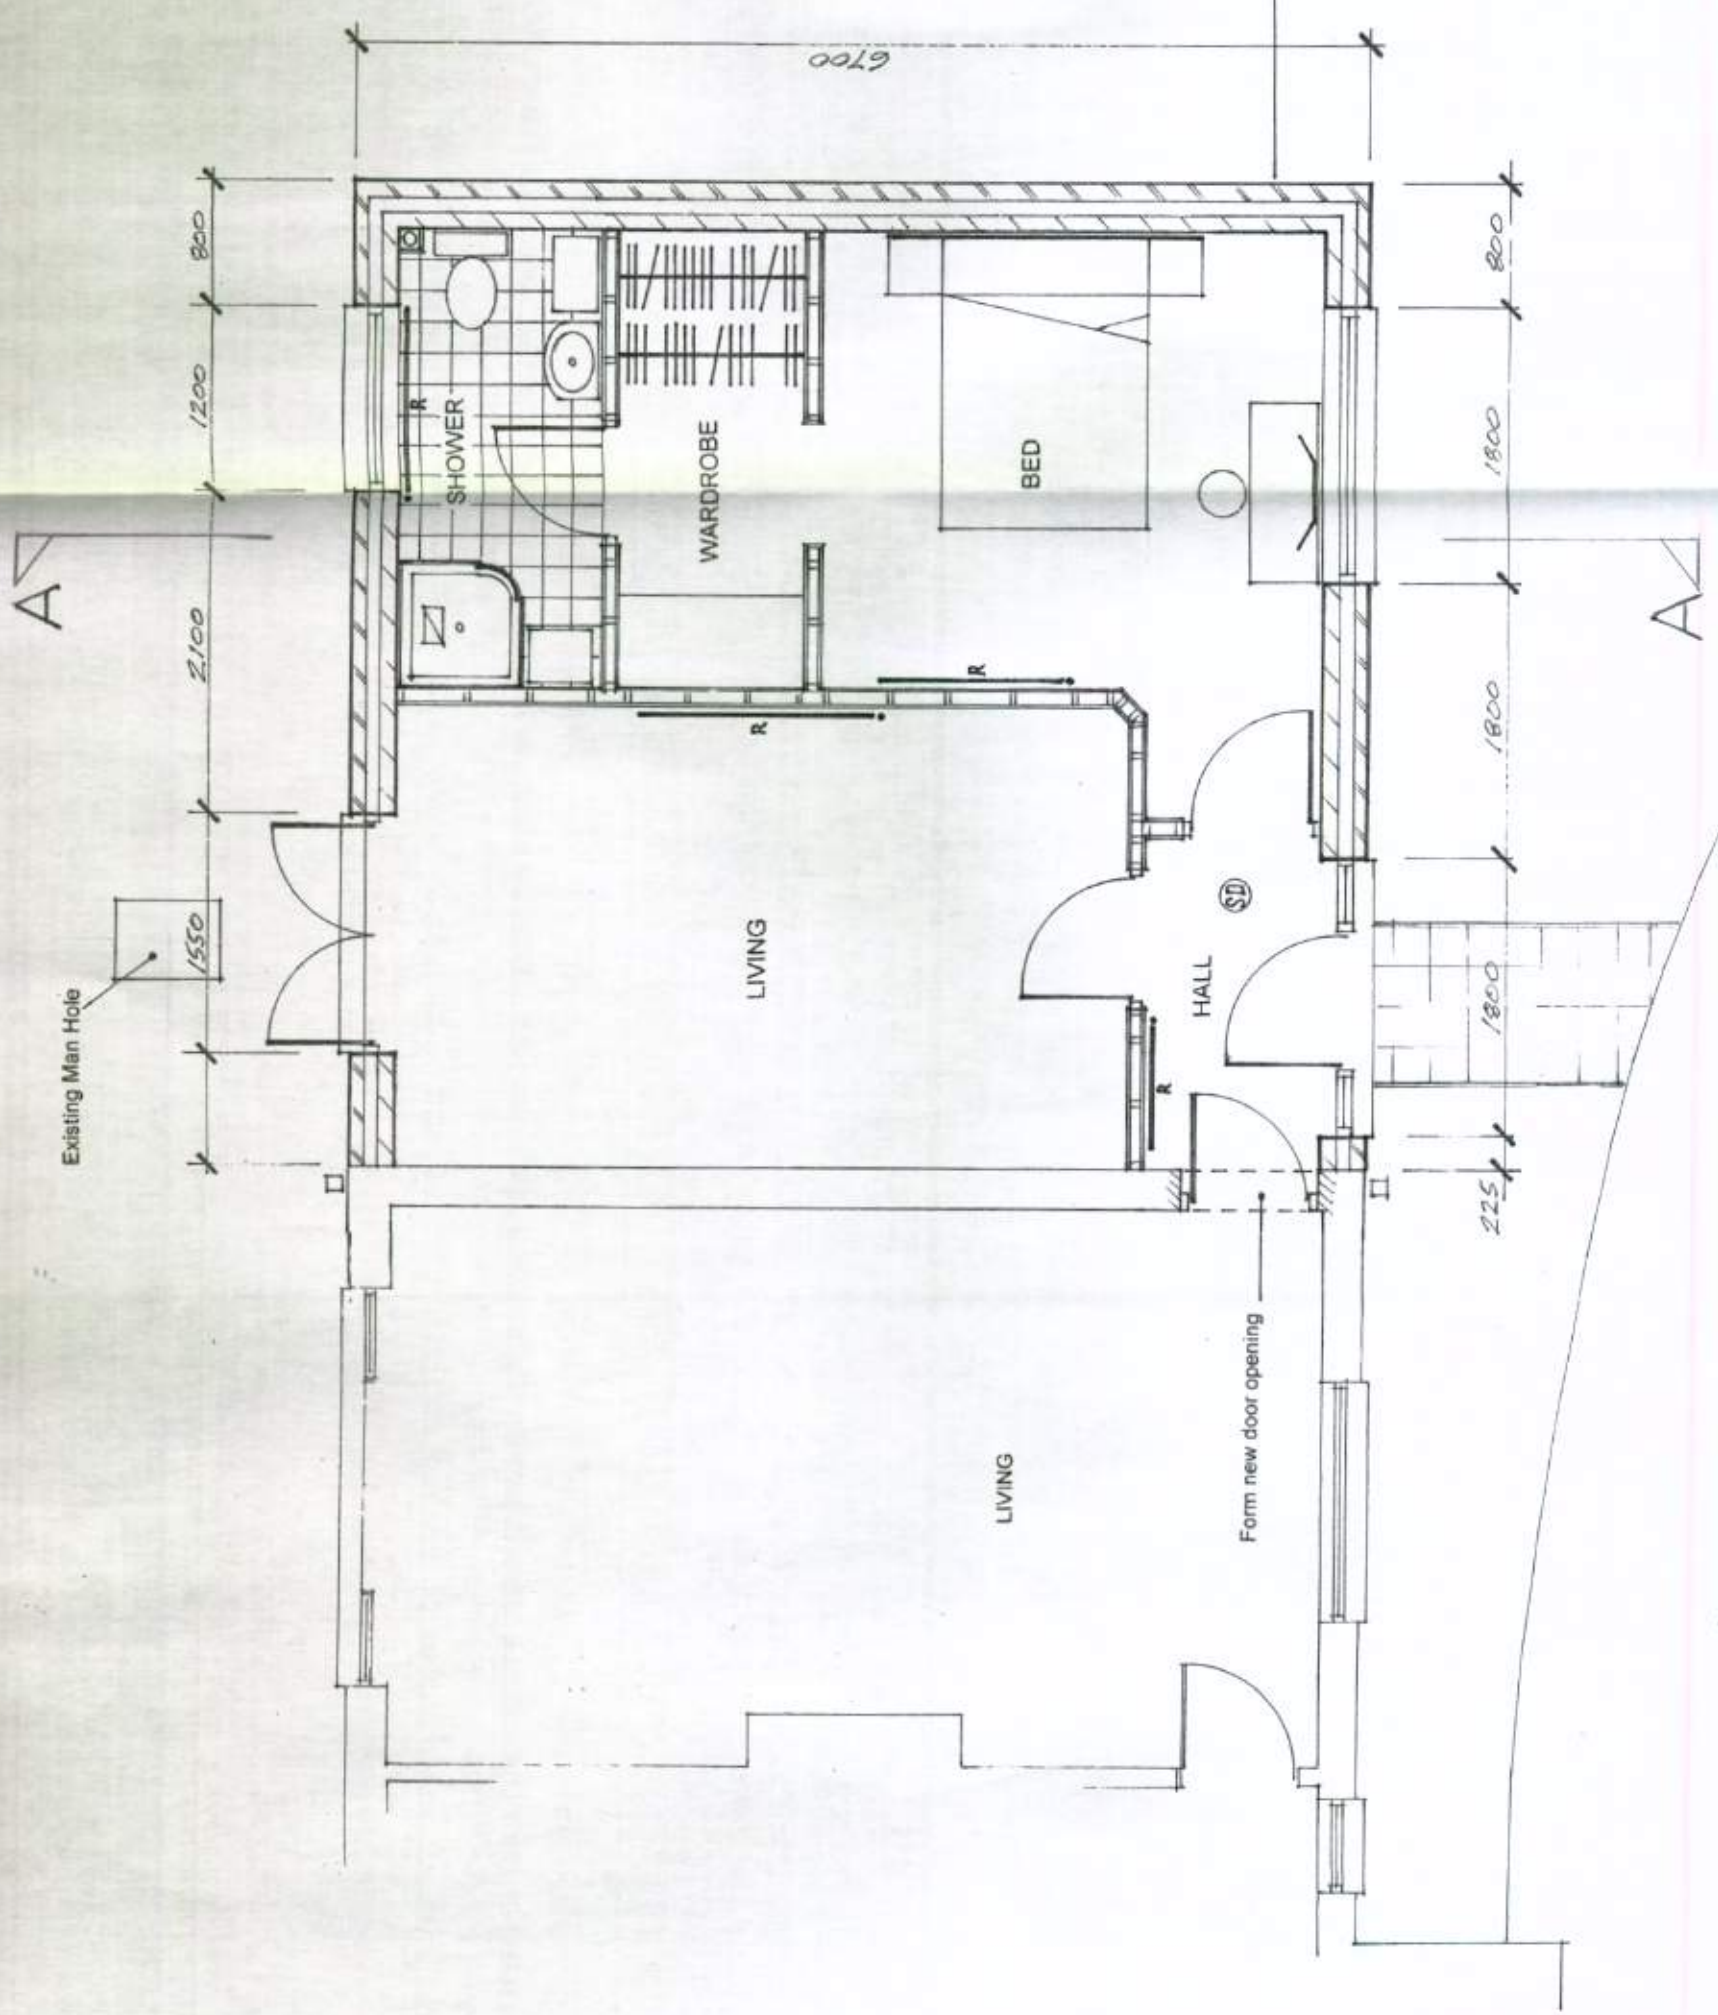

PROPOSED Grd Flr PLAN